

MATCH TO SEGMENT "2"

N 555,000

N 552,500

N 550,000

MATCH TO SEGMENT "3"

TO CHAPEL HILL 0.08 MILE

N 547,500

MATCH TO SEGMENT "3"

N 542,500

Station	Bearing	Distance	Station	Bearing	Distance
102-46	S 34-52 E	117.3 Feet	100	S 51-45-15 E	1210.0 FEET (SCALED DIST.)
102-48	S 34-48 E	134.6 Feet	102	S 51-45-15 E	610.0 FEET (SCALED DIST.)
102-50	S 26-18 E	174.7 Feet	104	S 51-45-15 E	650.0 FEET (SCALED DIST.)
102-52	S 09-21 E	157.7 Feet	106	NORTH	510.0 FEET (SCALED DIST.)
102-54	S 11-59 W	239.6 Feet	108	NORTH	520.0 FEET (SCALED DIST.)
102-56	N 36-32 E	167.5 Feet	110	EAST	930.0 FEET (SCALED DIST.)
102-58	N 61-07 E	63.0 Feet	112	EAST	415.0 FEET (SCALED DIST.)
102-60	S 79-38 E	110.3 Feet	114	NORTH	480.0 FEET (SCALED DIST.)
102-62	S 58-17 E	107.9 FEET	116	S 59-10 E	245.9 Feet
119	N 05-59 E	117.5 Feet	118	S 39-34 E	99.4 Feet
121	N 21-48 W	74.9 Feet	120	S 75-49 E	65.8 Feet
123	N 28-21 W	200.7 Feet	122	S 59-22 E	191.5 Feet
125	N 22-40 W	37.8 Feet	124	S 68-50 E	118.9 Feet
127	S 71-12 E	128.4 Feet	126	S 63-06 E	315.4 Feet
129	N 89-31 E	80.1 Feet	128	S 14-49 E	37.4 Feet
131	N 23-11 E	74.8 Feet	130	S 77-21 E	38.1 Feet
133	N 14-39 E	124.3 Feet	132	S 68-52 E	249.2 Feet
135	N 0-54 W	128.1 Feet	134	S 70-36 E	165.6 Feet
137	N 01-44 E	96.6 Feet	136	S 52-02 E	186.8 Feet
139	N 02-35 W	191.2 Feet	138	S 74-35 E	76.0 Feet
141	N 03-13 W	118.2 Feet	140	S 20-54 E	86.3 Feet
143	N 10-51 W	202.6 Feet	142	N 20-31 E	78.1 Feet
145	N 15-24 W	150.7 Feet	144	N 71-06 E	96.3 Feet
147	N 39-58 W	73.4 Feet	146	S 87-31 E	155.4 Feet
149	N 80-31 W	110.3 Feet	148	S 84-40 E	180.9 Feet
151	S 87-38 W	102.5 Feet	150	S 77-50 E	149.0 Feet
153	N 50-29 W	34.1 Feet	152	S 61-05 E	99.9 Feet
155	N 56-28 E	180.6 Feet	154	S 41-18 E	124.4 Feet
157	N 43-01 E	174.4 Feet	156	S 16-28 E	109.2 Feet
159	N 21-24 E	146.6 Feet	158	S 21-40 E	267.0 Feet
161	N 03-45 E	172.3 Feet	160	S 15-47 E	233.4 Feet
163	N 02-35 W	175.7 Feet	162	S 07-49 E	110.4 Feet
165	N 58-17 W	58.1 Feet	164	S 19-02 E	119.5 Feet
167	N 39-31 W	81.7 Feet	166	S 14-34 E	229.4 Feet
169	N 17-03 E	209.6 Feet	168	S 09-06 E	93.2 Feet
171	N 09-06 E	93.2 Feet	170	S 49-22 E	66.7 Feet
173	N 09-06 E	50.5 Feet	172	S 15-23 E	65.9 Feet
175			174	S 44-27 E	306.2 Feet
			176	S 47-21 E	552.1 Feet
100	N 51-45-15 W	805.0 FEET	178	S 25-24 E	68.2 Feet
101	N 51-45-15 W	780.0 FEET	180	S 66-53 E	70.8 Feet
103	N 38-14-45 W	267.0 FEET	182	S 57-14 E	360.6 Feet
103A			184	S 60-07 E	214.6 Feet
105	EAST	250.0 FEET	186	S 15-58 E	40.2 Feet
107			188	S 46-22 W	100.5 Feet
109		SEE LEGAL DESCRIPTION	190	S 58-24 W	121.5 Feet
109-1			192	S 73-43 W	134.7 Feet
111	N 00-07-00 E	206.4	194	N 84-01 W	170.3 Feet
113	N 67-40-15 W	314.2	196	S 67-10 W	222.2 Feet
115	NORTH	271.1	198	N 63-20 W	51.6 Feet
117	EAST	700.0	102-2	S 04-57 W	39.5 Feet
119			102-4	S 89-49 W	75.5 Feet
102-64	S 45-22-E	144.2	102-6	N 83-27 W	89.7 Feet
102-66	S 38-08-E	178.2	102-8	N 64-24 W	168.7 Feet
102-68	S 16-29-E	142.7	102-10	S 63-42 W	68.3 Feet
102-70	S 19-58-E	155.8	102-12	S 84-30 E	73.4 Feet
102-72	N 09-14-E	254.3	102-14	S 42-32 E	45.1 Feet
102-74	N 12-28-W	139.7	102-16	S 55-29 E	100.2 Feet
102-76	N 37-00-W	328.6	102-18	S 65-54 E	50.0 Feet
102-78	N 47-19-W	259.5	102-20	S 57-01 E	41.4 Feet
102-80	N 24-28-W	140.0 SCALED DIST.	102-22	S 78-53 E	58.5 Feet
102-82	N 89-50-W	1300.0	102-24	S 23-20 E	80.3 Feet
102-84			102-26	S 02-38 E	102.8 Feet
			102-28	S 04-39 E	104.1 Feet
			102-30	S 14-08 E	82.1 Feet
			102-32	S 03-31 W	93.4 Feet
			102-34	N 12-02 E	177.2 Feet
			102-36	N 16-50 E	118.2 Feet
			102-38	N 34-51 E	89.9 Feet
			102-40	N 62-11 E	102.4 Feet
			102-42	S 80-10 E	87.3 Feet
			102-44	S 49-40 E	70.2 Feet

LEGEND  
MONUMENT.....  
IRON PIPE.....  
IRON PIPE.....

Points along reservation boundary adjacent to public owned land are not marked  
State of Indiana is in the process of adding intermediate fence posts along entire reservation boundary  
Stations shown on road row are not marked

SEGMENT "1"

MONROE RESERVOIR  
MONUMENTATION

MICHAEL BAKER JR., INC. JACKSON, MISS.  
SCALE: 1"=500' DATE 1965





Points along reservation boundary adjacent to public owned land are not marked

State of Indiana is in the process of adding intermediate fence posts along entire reservation boundary

Stations shown on road row are not marked


Station	Bearing	Distance
175	N 00-58 E	152.0 Feet
201	N 00-58 E	12.8 Feet
205	N 02-04 W	152.2 Feet
205	N 39-06 W	50.2 Feet
207	N 73-37 W	72.3 Feet
209	N 32-37 E	105.9 Feet
211	N 00-59 E	68.5 Feet
213	N 25-20 W	130.5 Feet
215	N 77-47 E	55.1 Feet
217	S 81-35 E	57.5 Feet
219	S 83-49 E	177.1 Feet
221	N 64-31 E	105.2 Feet
223	N 46-25 E	134.7 Feet
225	N 32-12 E	118.2 Feet
227	N 00-05 E	393.2 Feet
229	S 89-34 W	60.0 Feet
231	N 28-15 W	141.3 Feet
233	N 39-52 W	158.5 Feet
235	N 61-30 W	211.7 Feet
237	N 88-10 E	91.3 Feet
239	N 54-10 E	121.6 Feet
239-A	N 17-11 E	111.3 Feet
241	N 14-45 E	123.8 Feet
243	S 20-59 E	135.0 Feet
245	S 21-39 E	148.3 Feet
247	S 43-42 E	83.6 Feet
249	S 42-23 E	162.0 Feet
251	S 46-03 E	220.5 Feet
253	S 40-53 E	173.8 Feet
255	S 23-57 E	124.0 Feet
257	S 69-30 E	94.6 Feet
259	N 85-38 E	276.6 Feet
261	N 60-46 E	192.2 Feet
263	N 47-19 E	85.4 Feet
265	N 40-45 E	111.8 Feet
267	N 21-07 W	353.7 Feet
269	N 22-42 W	153.6 Feet
271	N 16-05 W	282.2 Feet
273	N 12-20 W	237.1 Feet
275	N 57-00 W	92.7 Feet
277	N 63-00 E	71.6 Feet
279	N 08-12 E	95.9 Feet
281	N 06-11 W	139.0 Feet
283	N 06-11 W	105.7 Feet
285	N 12-32 W	111.6 Feet
287	N 15-26 W	160.0 Feet
289	N 24-31 W	292.2 Feet
291	N 24-31 W	19.8 Feet
293	N 13-44 E	52.3 Feet
295	N 35-51 W	216.7 Feet
297	N 03-47 E	158.6 Feet
299	S 27-35 E	258.6 Feet
201-1	S 40-39 E	307.6 Feet
201-3	S 34-01 E	253.1 Feet
201-5	S 85-05 E	110.2 Feet
201-7	S 39-41 W	95.1 Feet
201-9	S 05-55 W	86.7 Feet
201-11	S 17-34 E	316.1 Feet
201-13	S 14-49 E	292.2 Feet
201-15	S 23-20 E	255.4 Feet
201-17	S 28-17 E	350.3 Feet
201-19	S 50-43 E	101.8 Feet
201-21	N 81-36 E	90.4 Feet
201-23	N 35-34 E	121.7 Feet
201-25	N 18-45 E	388.9 Feet
201-27	N 21-53 F	280.8 Feet
201-29	N 05-18 W	203.2 Feet
201-31	N 71-53 E	99.2 Feet
201-33	N 21-06 E	287.0 Feet
201-35	N 15-43 E	201.4 Feet
201-37	N 14-07 E	331.1 Feet
201-39	N 11-39 E	149.9 Feet
201-41	N 05-57 W	133.1 Feet
201-43	N 32-48 W	286.5 Feet
201-45	N 05-50 E	147.8 Feet
201-47	S 29-14 E	208.3 Feet
201-49	S 51-09 E	192.5 Feet
201-51	S 28-10 E	94.1 Feet
201-53	N 69-05 E	56.6 Feet
201-55	S 05-11 W	304.4 Feet
201-57	S 08-50 W	175.1 Feet
201-59	S 03-10 W	258.6 Feet
201-61	S 10-52 W	354.1 Feet
201-63	S 17-04 W	196.0 Feet
201-65	S 03-44 E	94.6 Feet
201-67	S 62-21 E	125.4 Feet
201-69	S 64-52 W	75.9 Feet
201-71	S 35-24 W	134.5 Feet
201-73	S 13-42 W	307.1 Feet
201-75	S 04-34 W	129.7 Feet
201-77	S 44-04 E	81.5 Feet
201-79	S 89-13 E	174.5 Feet

SEGMENT "2"

MONROE RESERVOIR  
MONUMENTATION

MICHAEL BAKER JR., INC.	JACKSON, MISS.
SCALE: 1" = 500'	DATE: 1965



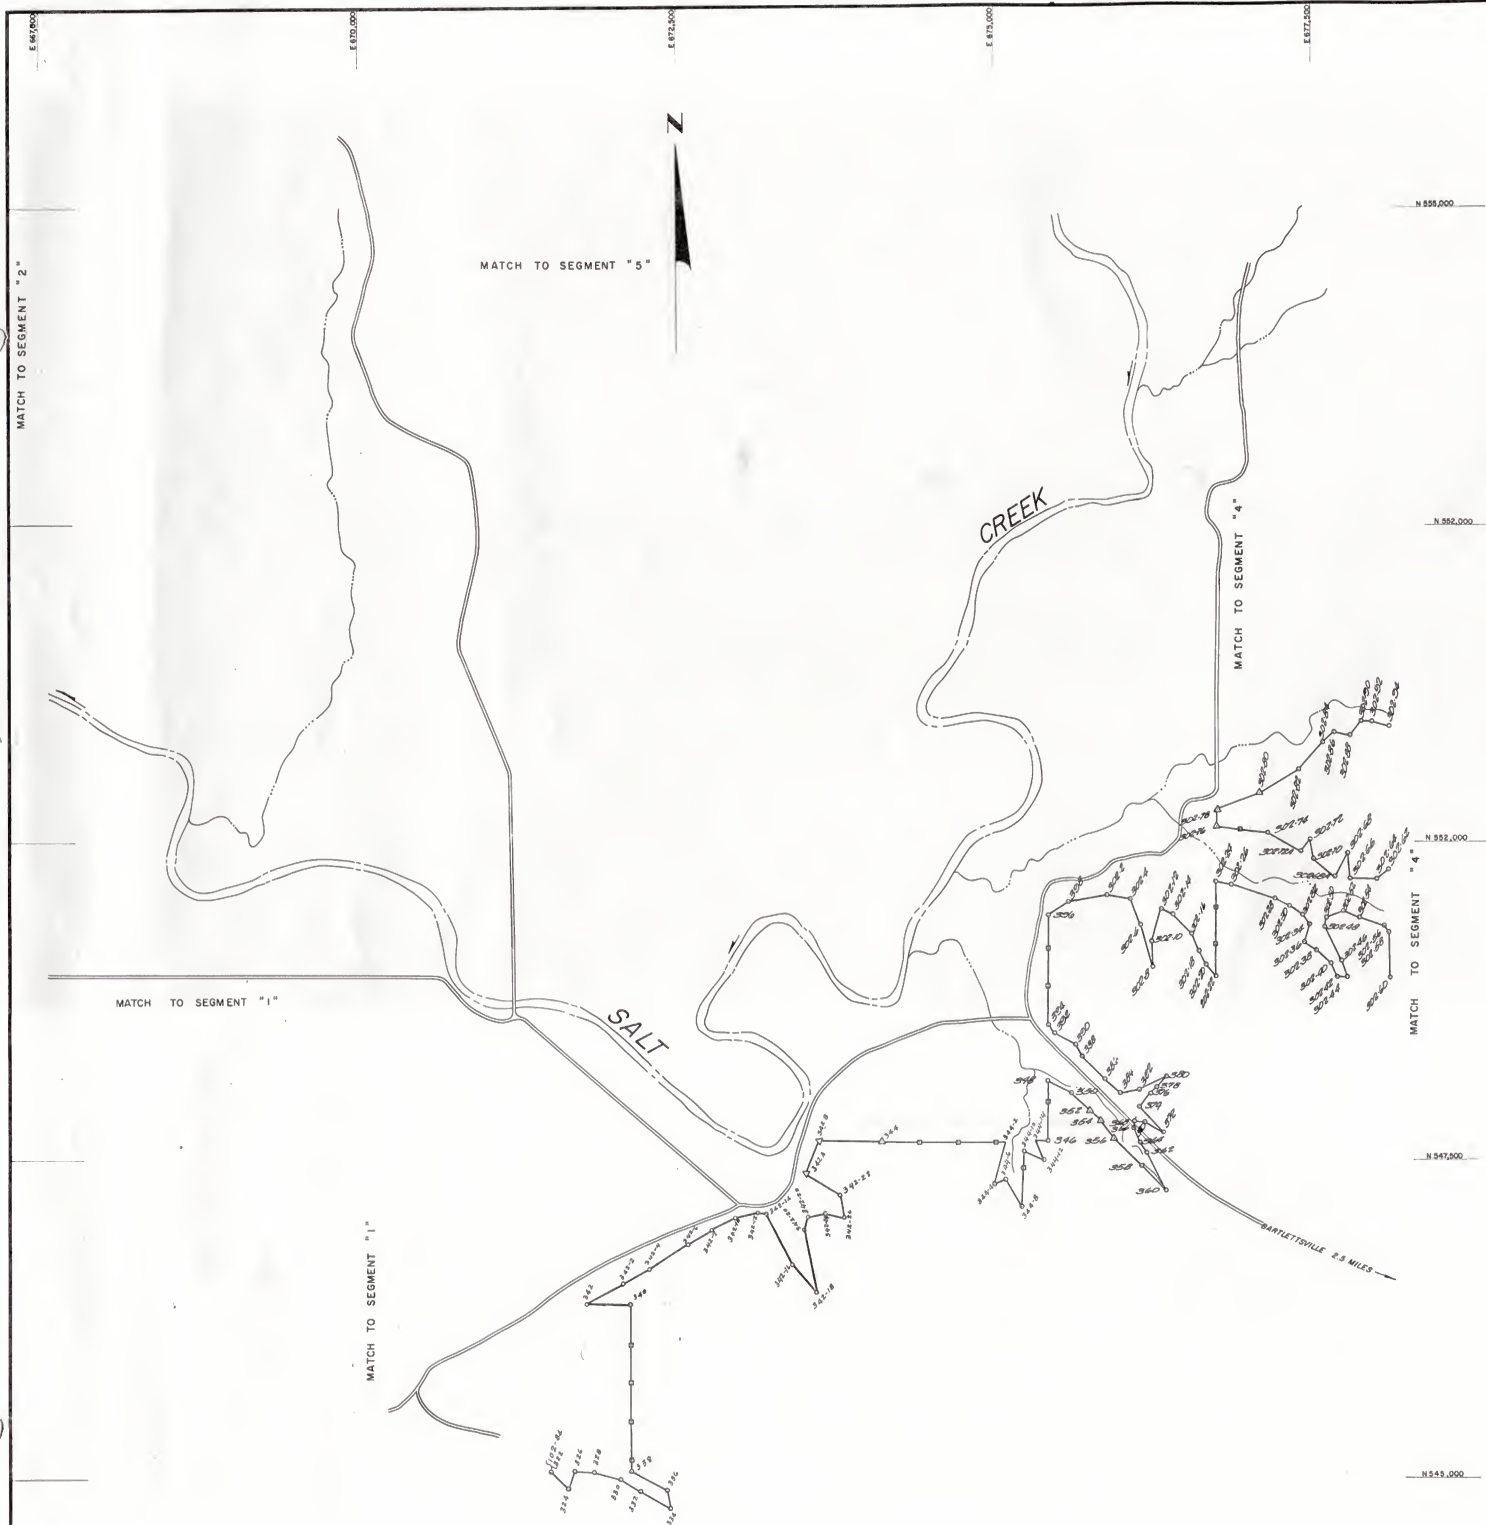

Points along reservation boundary adjacent to public owned land are not marked  
 State of Indiana is in the process of adding intermediate fence posts along entire reservation boundary.  
 Stations shown on road row are not marked

Station	Bearing	Distance
344	N 89-10 E	1305.0 Feet
346	North	465.0 Feet
348	S 63-06 E	198.5 Feet
350	S 48-08 E	217.6 Feet
352	S 47-06 E	114.4 Feet
354	S 36-35 E	175.5 Feet
356	S 45-00 E	296.2 Feet
358	S 45-08 E	279.9 Feet
360	N 28-04 W	332.3 Feet
362	N 34-39 W	95.5 Feet
364	N 23-36 W	136.6 Feet
366	N 19-35 E	52.3 Feet
368	S 80-21 E	72.2 Feet
370	S 62-23 E	182.6 Feet
372	N 44-35 W	282.3 Feet
374	N 38-23 E	150.9 Feet
376	N 42-58 E	59.5 Feet
378	N 42-58 E	106.1 Feet
380	S 64-04 W	236.0 Feet
382	S 81-05 W	137.1 Feet
384	N 49-37 W	171.4 Feet
386	N 43-43 W	250.5 Feet
388	N 29-12 W	93.8 Feet
390	N 61-46 W	193.1 Feet
392	N 30-31 W	72.6 Feet
394	North	875.0 Feet
396	N 56-33 E	184.4 Feet
398	N 69-42 E	318.1 Feet
302-2	S 75-53 E	176.4 Feet
302-4	S 24-27 E	211.8 Feet
302-6	S 17-28 E	345.3 Feet
302-8	N 03-55 W	199.7 Feet
302-10	N 17-02 E	256.8 Feet
302-12	S 67-54 E	94.7 Feet
302-14	S 42-54 E	212.7 Feet
302-16	S 24-47 E	156.0 Feet
302-18	S 35-56 E	106.8 Feet
302-20	S 40-25 E	116.3 Feet
302-22	N 00-35 E	747.6 Feet
302-24	S 83-22 E	131.3 Feet
302-26	S 72-47 E	365.4 Feet
302-28	S 61-39 E	128.0 Feet
302-30	S 56-22 E	127.6 Feet
302-32	S 33-24 E	95.1 Feet
302-34	S 19-07 W	135.9 Feet
302-36	S 51-05 E	115.8 Feet
302-38	S 51-23 E	160.6 Feet
302-40	S 22-46 E	89.0 Feet
302-42	S 89-12 E	70.8 Feet
302-44	N 22-17 W	107.5 Feet
302-46	N 24-32 W	297.7 Feet
302-48	N 16-32 E	74.7 Feet
302-50	N 69-28 E	146.8 Feet
302-52	S 71-44 E	110.4 Feet
302-54	S 67-42 E	185.0 Feet
302-56	S 19-46 E	59.0 Feet
302-58	South	645.0 Feet
302-60	South	712.7 Feet
432		
402	South	75.0 Feet
302-62	S 52-35 W	129.7 Feet
302-64	N 84-07 W	206.7 Feet
302-66	N 04-15 W	193.6 Feet
302-68	S 30-25 W	208.6 Feet
302-68A	N 52-11 W	216.1 Feet
302-70	N 07-52 W	158.0 Feet
302-72	S 38-29 W	116.2 Feet
302-72A	N 62-05 W	303.1 Feet
302-74	N 83-03 W	418.1 Feet
302-76	N 00-35 E	155.8 Feet
302-78	N 64-04 E	365.0 Feet
302-80	N 58-42 E	369.2 Feet
302-82	N 40-57 E	281.6 Feet
302-84	N 45-01 E	125.3 Feet
302-86	S 83-12 E	129.8 Feet
302-88	N 37-54 E	130.5 Feet
302-90	S 89-30 E	89.8 Feet
302-92	S 74-36 E	145.0 Feet
302-94		


STATION	BEARING	DISTANCE
342-8	N 64-32 E	232.1
342-10	N 76-48 E	179.5
342-12	S 83-45 E	69.1
342-14	S 25-58 E	451.4
342-16	S 39-26 E	282.0
342-18	N 09-58 W	502.9
342-20	N 18-04 E	98.2
342-22	S 75-32 E	133.2
342-24	S 72-59 E	164.9
342-26	N 11-39 W	172.8
342-28	N 60-39 W	263.3
342-A	N 20-07 E	280.3
342-B	N 89-10 E	
322	S 44-11 E	197.5
324	N 17-44 E	137.2
326	EAST	180.0
328	S 72-02 E	230.6
330	S 87-47 E	191.8
332	S 58-58 E	272.6
334	N 11-55 W	147.9
336	N 52-17 W	301.9
338	N 00-19 W	1320.0
340	WEST	320.0 (SCALED)
342	N 59-26 E	359.3 FEET
342-2	N 57-28 E	233.5 FEET
342-4	N 58-48 E	374.7 FEET
342-6	N 60-33 E	207.3 FEET

### SEGMENT "3"

## MONROE RESERVOIR MONUMENTATION

MICHAEL BAKER JR., INC. JACKSON, MISS.  
 SCALE: 1"=500' DATE: 1965



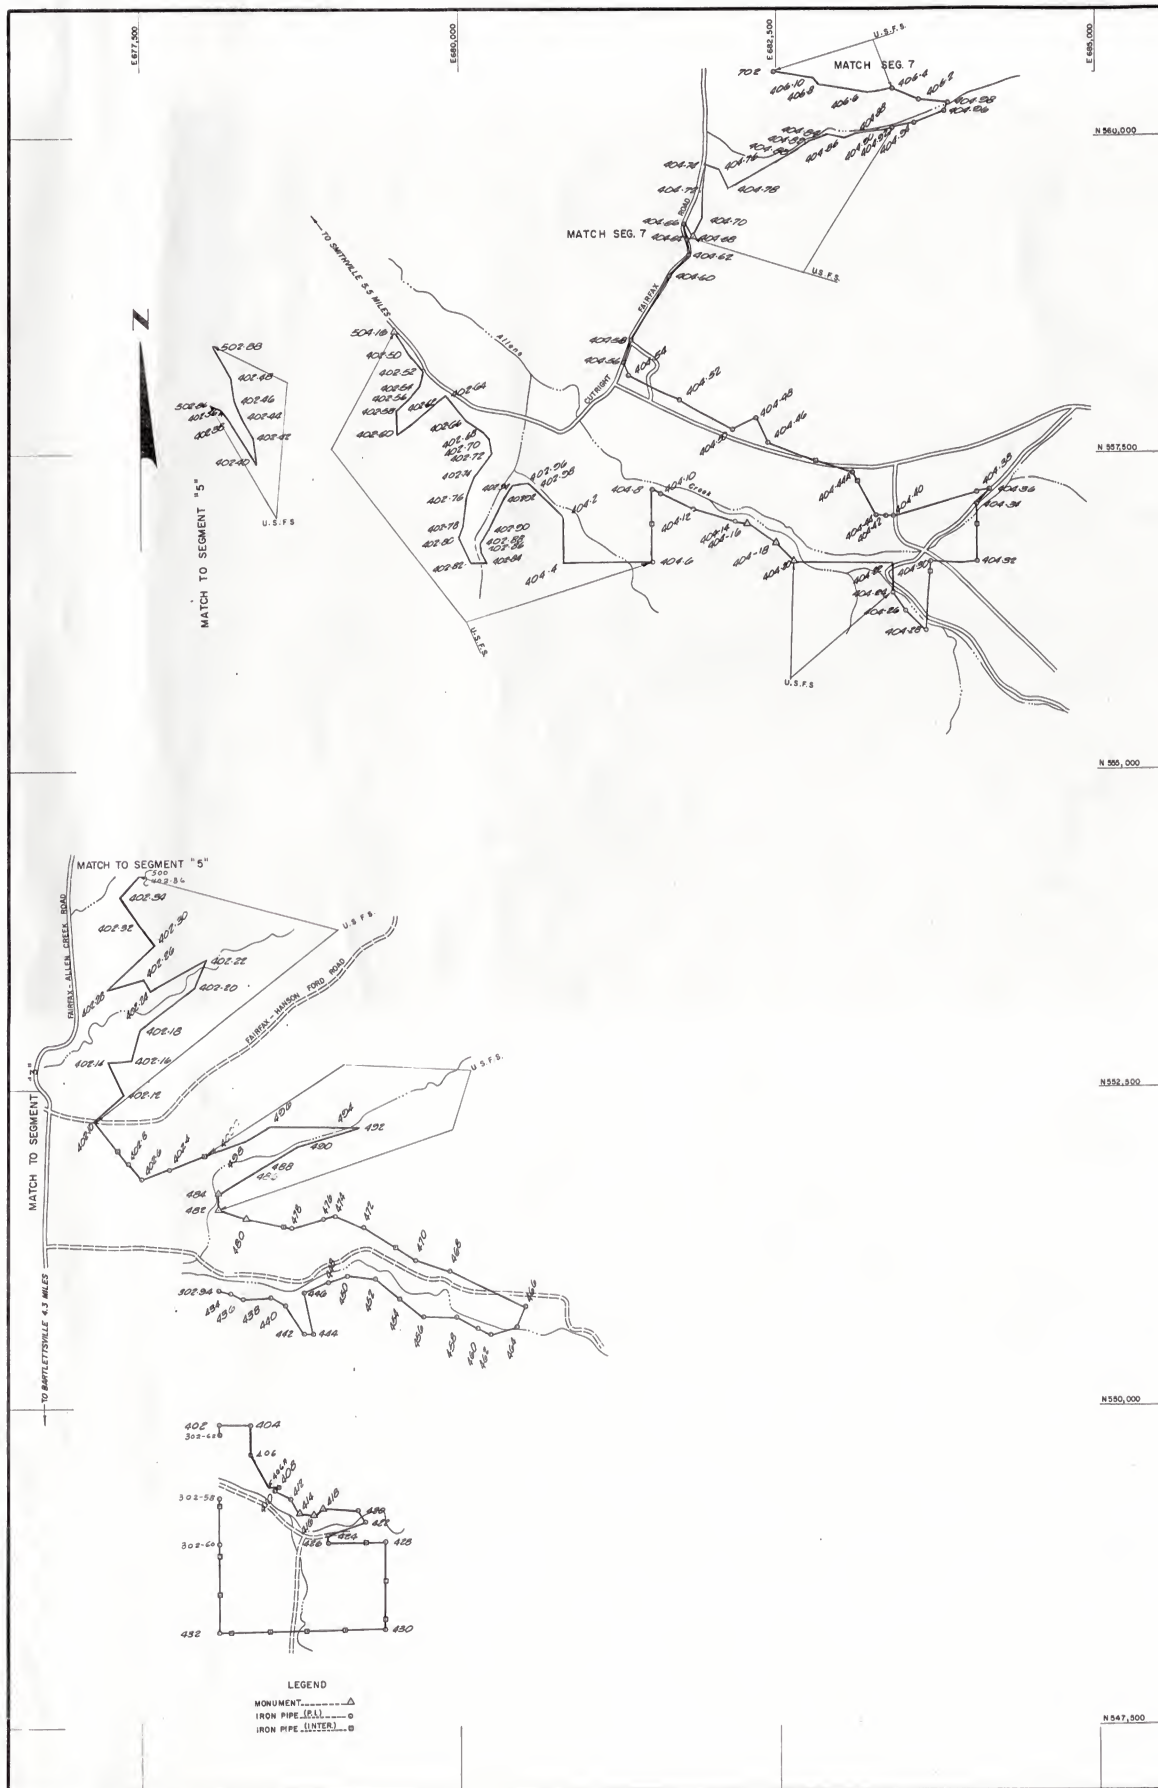

Station	Bearing	Distance	Station	Bearing	Distance
402-58	S 03-44 E	192.6 Feet	432	East	1300.0 Feet
402-60	N 48-28 E	420.0 Feet	430	N 00-05 W	670.0 Feet
402-62	N 64-34 E	71.9 Feet	428	West	446.4 Feet
402-64	S 39-06 E	240.8 Feet	426	North	50.0 Feet
402-66	S 54-29 E	164.6 Feet	424	N 70-28 E	315.1 Feet
402-68	S 26-14 E	84.0 Feet	422	N 35-33 W	106.3 Feet
402-70	S 04-16 E	119.5 Feet	420	N 84-21 W	273.6 Feet
402-72	S 37-46 W	202.2 Feet	418	S 48-08 W	93.2 Feet
402-74	S 21-28 W	186.4 Feet	416	N 82-11 W	116.4 Feet
402-76	S 08-52 W	217.1 Feet	414	N 30-51 W	130.2 Feet
402-78	S 15-12 W	129.3 Feet	412	N 59-06 W	145.0 Feet
402-80	S 28-20 E	209.6 Feet	410	N.E.	45.0 Feet
402-82	S 89-45 E	114.6 Feet	408	WEST	75.0 Feet (SCALED)
402-84	N 24-54 W	108.8 Feet	406	WEST	182.0 Feet (SCALED)
402-86	N 01-05 W	52.5 Feet	404	West	245.0 Feet
402-88	N 29-23 E	134.8 Feet	402		
402-90	N 25-00 E	268.9 Feet	302-94	S 74-36 E	100.4 Feet
402-92	N 34-20 E	135.7 Feet	434	S 61-35 E	89.8 Feet
402-94	N 69-50 E	77.5 Feet	436	N 86-03 E	234.3 Feet
402-96	S 60-13 E	108.5 Feet	438	S 62-27 E	130.3 Feet
402-98	S 47-07 E	313.2 Feet	440	S 32-49 E	263.1 Feet
404-2	S 01-06 W	360.0 Feet	442	S 84-50 E	75.7 Feet
404-4	S 89-45 E	705.0 Feet	444	N 13-24 W	336.9 Feet
			446	N 68-02 E	207.6 Feet
			448	N 75-45 E	152.3 Feet
404-8	S 81-49 E	82.7 Feet	450	S 85-47 E	219.9 Feet
404-10	S 61-35 E	290.1 Feet	452	S 51-07 E	248.9 Feet
404-12	S 74-40 E	345.9 Feet	454	S 52-54 E	240.6 Feet
404-14	S 79-00 E	91.9 Feet	456	S 88-23 E	255.7 Feet
404-16	S 57-37 E	270.1 Feet	458	S 64-32 E	190.1 Feet
404-18	S 48-50 E	180.6 Feet	460	S 64-31 E	110.2 Feet
404-20	S 89-45 E	770.0 Feet	462	N 76-59 E	209.0 Feet
404-22	S 00-20 E	240.0 Feet	464	N 22-16 E	185.6 Feet
404-24	S 44-00 E	211.6 Feet	466	N 64-53 W	659.1 Feet
404-26	S 46-07 E	235.1 Feet	468	N 72-29 W	281.7 Feet
404-28	N 03-56 E	509.6 Feet	470	N 57-31 W	481.6 Feet
404-30	S 89-34 E	356.3 Feet	472	N 68-08 W	238.4 Feet
404-32	N 00-11 E	460.3 Feet	474	S 76-55 W	102.8 Feet
404-34	N 31-09 E	150.4 Feet	476	S 75-25 W	251.2 Feet
404-36	S 76-54 W	101.6 Feet	478	N 78-08 W	361.8 Feet
404-38	S 74-05 W	678.1 Feet	480	N 64-05 W	159.2 Feet
404-40	N 89-21 W	55.9 Feet	482	North	120.0 Feet
404-42	S 89-08 W	81.8 Feet	484	N 58-05 E	225.0 Feet
404-44	N 29-20 W	385.2 Feet	486	N 59-52 E	145.7 Feet
404-46	N 70-50 W	703.5 Feet	488	N 58-45 E	315.6 Feet
404-48	S 61-17 W	204.4 Feet	490	N 72-40 E	486.1 Feet
404-50	N 60-20 W	479.8 Feet	492	N 64-01 W	214.1 Feet
404-52	N 63-35 W	452.2 Feet	494	S 80-57 W	512.9 Feet
404-54	N 31-15 W	109.8 Feet	496	S 58-00 W	196.4 Feet
404-56	N 17-49 E	165.0 Feet	498	S 70-51 W	226.1 Feet
404-58	N 32-02 E	581.8 Feet	402-2	S 67-27 W	441.6 Feet
404-60	N 41-29 E	221.2 Feet	402-4	S 70-15 W	223.2 Feet
404-62	N 07-11 W	125.0 Feet	402-6	N 41-17 W	158.7 Feet
404-64	N Westwardly	140.0 Feet	402-8	N 34-20 W	435.6 Feet
404-66	S 35-20 E	159.5 Feet	402-10	N 40-03 E	299.2 Feet
404-68	N 31-46 E	182.2 Feet	402-12	N 21-41 W	272.2 Feet
404-70	N 00-26 W	228.0 Feet	402-14	N 82-31 E	171.5 Feet
404-72	N 08-45 E	194.3 Feet	402-16	N 16-11 E	231.1 Feet
404-74	S 75-24 E	110.7 Feet	402-18	N 51-45 E	545.9 Feet
404-76	S 22-41 E	185.9 Feet	402-20	N 27-06 E	250.5 Feet
404-78	N 60-18 E	577.7 Feet	402-22	S 61-59 W	504.0 Feet
404-80	N 51-41 E	174.3 Feet	402-24	N 51-42 W	94.9 Feet
404-82	N 73-09 E	130.6 Feet	402-26	S 74-37 W	288.5 Feet
404-84	S 84-01 E	150.8 Feet	402-28	N 46-20 E	510.0 Feet
404-86	N 73-24 E	94.8 Feet	402-30	N 37-17 W	184.1 Feet
404-88	N 82-02 E	171.2 Feet	402-32	N 34-32 W	281.7 Feet
404-90	N 76-35 E	112.9 Feet	402-34	N 44-54 E	199.6 Feet
404-92	N 73-49 E	180.4 Feet	402-36		
404-94	N 71-09 E	242.3 Feet	502-8b	S 78-30 E	83.1 Feet
404-96	N 23-38 E	70.2 Feet	402-38a	S 38-37 E	136.5 Feet
404-98	N 81-40 W	233.8 Feet	402-38	S 32-58 E	357.3 Feet
406-2	N 65-40 W	222.8 Feet	402-40	N 08-07 W	201.2 Feet
406-4	S 79-13 W	183.4 Feet	402-42	N 27-54 W	179.9 Feet
406-6	N 81-57 W	393.0 Feet	402-44	N 23-26 W	137.8 Feet
406-8	N 37-29 W	82.2 Feet	402-46	N 10-25 W	190.6 Feet
406-10	N 82-37 W	314.9 Feet	402-48	N 22-20 W	261.9 Feet
702			502-8a		
			504-16	S 38-22 E	133.0 Feet
			402-50	S 38-37 E	123.2 Feet
			402-52	S 14-12 W	120.9 Feet
			402-54	S 36-20 W	104.9 Feet
			402-56	S 43-58 W	150.6 Feet


**SEGMENT "4"**

**MONROE RESERVOIR  
MONUMENTATION**

MICHAEL BAKER JR., INC. JACKSON, MISS.

SCALE: 1" = 500' DATE: 1965



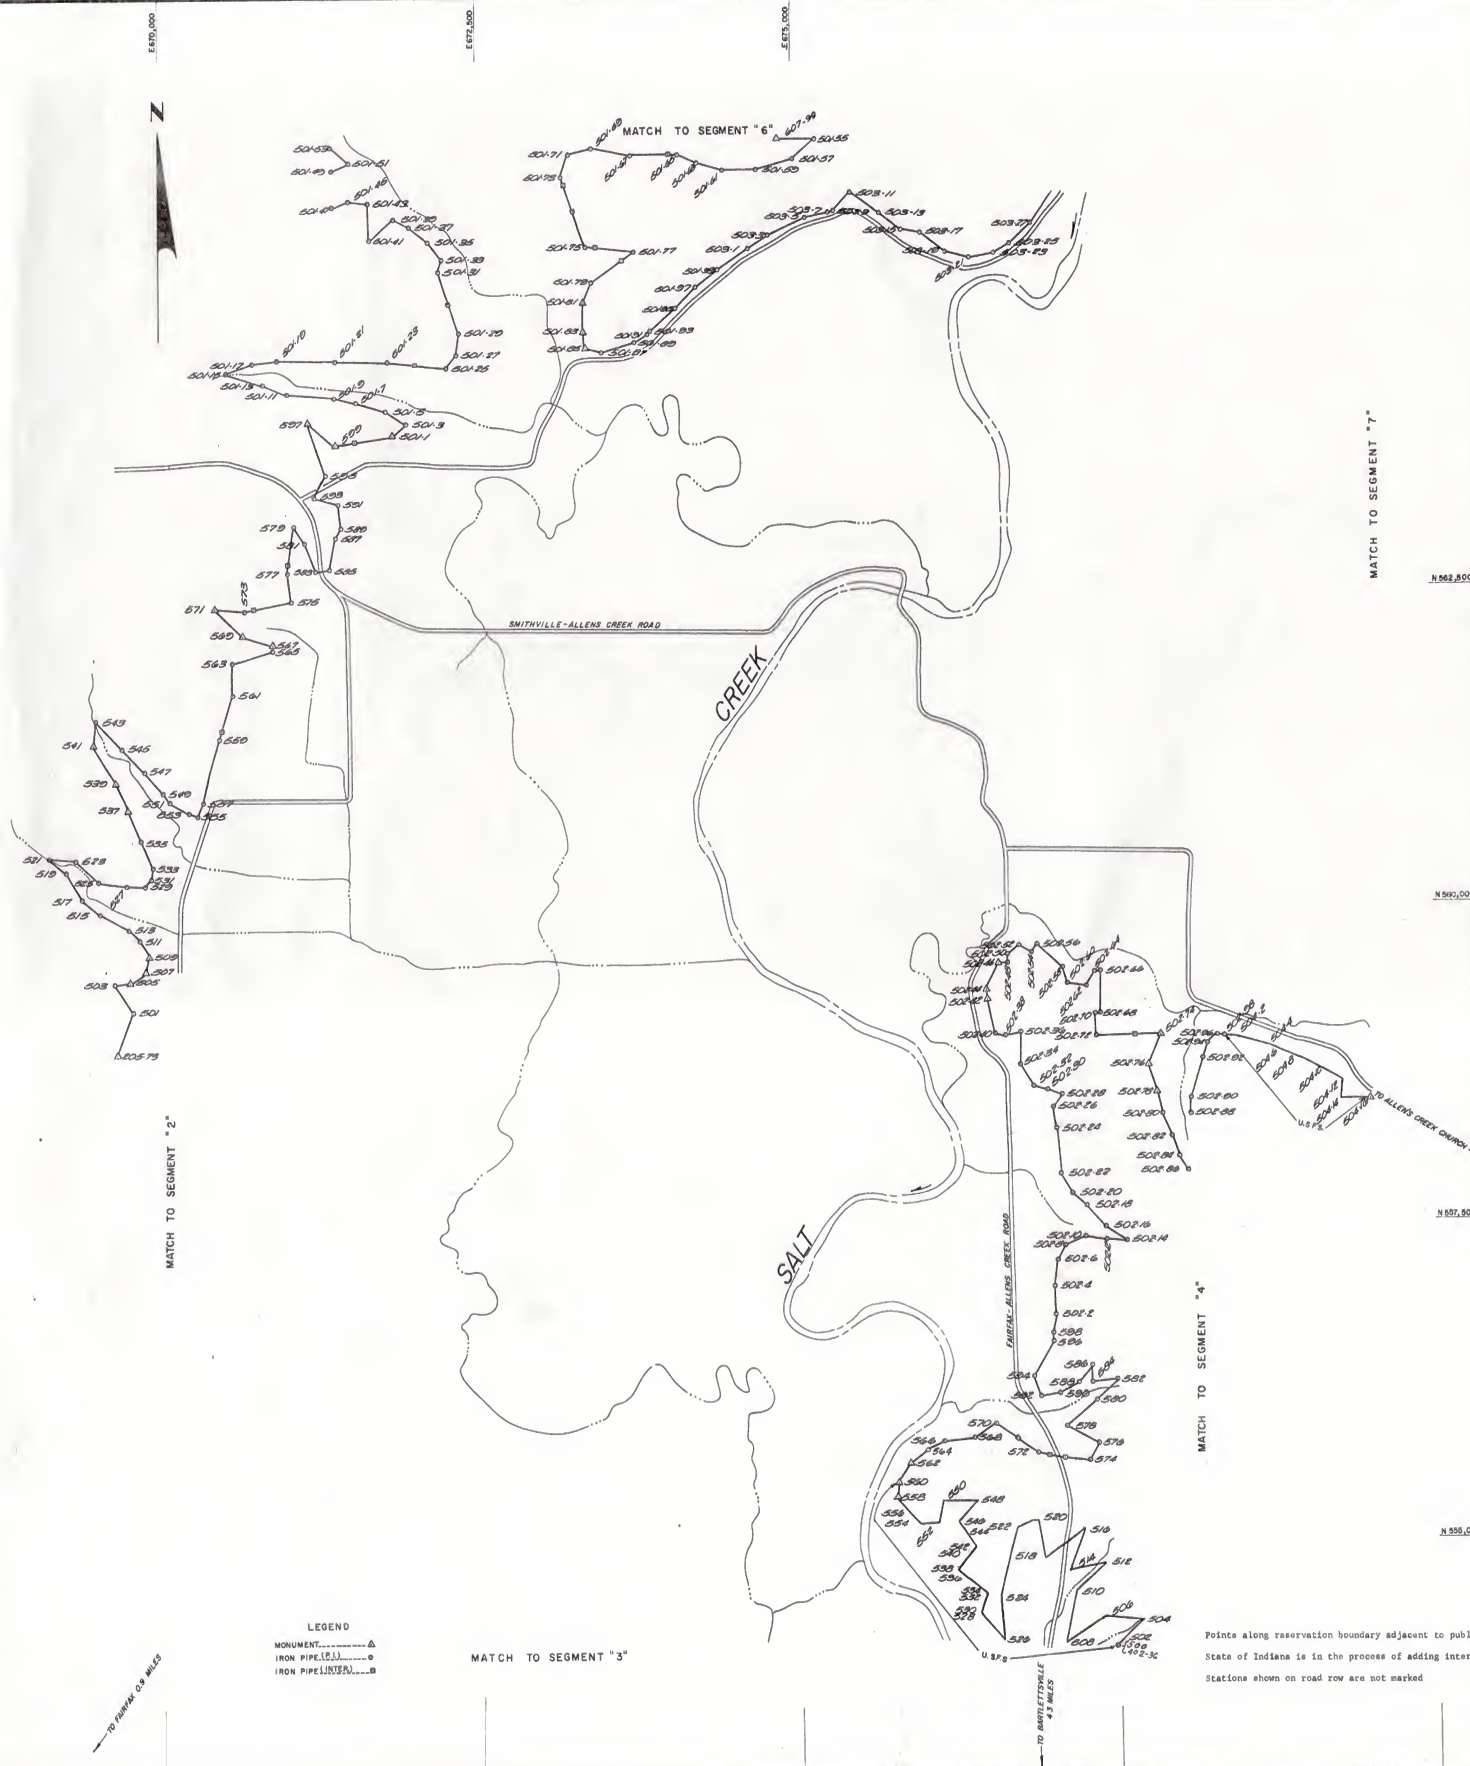

Station	Bearing	Distance	Station	Bearing	Distance	Station	Bearing	Distance
587	N 31-38 E	83.7 Feet	502-54	N 43-53 E	65.5 Feet	500	N 44-54 E	82.3 Feet
588	N 07-05 W	151.1 Feet	502-56	S 48-48 E	265.5 Feet	502	N 48-54 E	206.2 Feet
591	N 74-57 W	200.1 Feet	502-58	S 17-20 E	130.5 Feet	504	N 83-08 W	294.7 Feet
593	N 27-53 E	206.2 Feet	502-60	S 80-09 E	152.8 Feet	506	S 57-53 W	383.7 Feet
595	N 19-06 W	385.0 Feet	502-62	N 31-33 E	127.5 Feet	508	N 11-09 E	406.1 Feet
597	S 49-02 E	281.7 Feet	502-64	N 82-24 E	64.7 Feet	510	N 47-31 E	331.0 Feet
599	N 72-57 E	483.1 Feet	502-66	N 00-22 W	480.0 Feet	512	S 79-10 W	282.9 Feet
601-1	N 50-23 E	145.5 Feet	502-68	West	40.0 Feet	514	N 20-13 E	338.3 Feet
601-3	N 56-57 W	190.3 Feet	502-70	South	180.2 Feet	516	S 54-50 W	392.1 Feet
601-5	N 73-59 W	232.6 Feet	502-72	East	650.0 Feet	518	N 08-33 W	322.3 Feet
601-7	N 76-11 W	176.2 Feet	502-74	S 14-49 W	280.0 Feet	520	S 66-21 W	189.0 Feet
601-9	N 86-30 W	372.1 Feet	502-76	S 15-41 E	216.7 Feet	522	S 14-52 W	572.8 Feet
601-11	N 64-40 W	213.2 Feet	502-78	S 13-55 E	178.5 Feet	524	S 04-15 E	314.4 Feet
601-13	N 72-45 W	301.8 Feet	502-80	S 21-43 E	197.6 Feet	526	N 36-46 W	233.4 Feet
601-15	N 69-49 E	220.1 Feet	502-82	S 18-39 E	165.0 Feet	528	N 36-46 W	34.9 Feet
601-17	N 32-07 E	197.6 Feet	502-84	S 36-30 E	135.0 Feet	530	N 20-31 E	137.7 Feet
601-19	S 88-14 E	433.7 Feet	502-86	S 78-30 E	83.1 Feet	532	N 20-31 E	4.7 Feet
601-21	S 89-31 E	418.1 Feet	502-88	S 78-30 E	83.1 Feet	534	N 47-51 W	181.8 Feet
601-23	S 83-46 E	463.1 Feet	502-90	N 08-10 W	130.7 Feet	536	N 47-51 W	126.0 Feet
601-25	N 38-32 E	120.5 Feet	502-92	N 13-43 E	321.5 Feet	538	N 44-05 E	141.9 Feet
601-27	N 07-12 E	171.3 Feet	502-94	N 19-19 E	129.7 Feet	540	N 44-05 E	83.9 Feet
601-29	N 17-06 W	509.8 Feet	502-96	N 50-16 E	94.1 Feet	542	N 34-53 W	162.8 Feet
601-31	N 14-37 E	105.8 Feet	502-98	S 87-16 E	60.0 Feet	544	N 34-53 W	84.8 Feet
601-33	N 38-04 W	174.4 Feet	502-100	S 87-16 E	82.1 Feet	546	N 39-16 E	215.9 Feet
601-35	N 51-16 W	150.6 Feet	504-2	S 73-49 E	249.6 Feet	548	S 88-04 W	256.0 Feet
601-37	N 72-49 W	131.7 Feet	504-4	S 72-39 E	103.6 Feet	550	S 14-39 W	174.5 Feet
601-39	S 50-41 W	265.7 Feet	504-6	S 66-31 E	164.1 Feet	552	S 86-50 W	136.9 Feet
601-41	N 01-24 W	295.8 Feet	504-8	S 62-44 E	215.1 Feet	554	N 40-27 W	110.0 Feet
601-43	N 84-20 W	159.1 Feet	504-10	S 61-10 E	185.6 Feet	556	N 40-27 W	174.4 Feet
601-45	S 83-51 W	128.9 Feet	504-12	S 04-21 W	126.3 Feet	558	N 07-51 E	119.3 Feet
601-47			504-14	S 89-45 E	230.0 Feet	560	N 33-21 E	174.3 Feet
601-49	N 74-05 E	162.9 Feet	504-16			562	N 50-08 E	169.5 Feet
601-51	N 47-51 W	233.7 Feet	505-73	N 81-51 E	350.3 Feet	564	N 61-47 E	150.8 Feet
601-53	N 86-56 W	111.8 Feet	501	N 32-05 W	268.4 Feet	566	N 84-30 E	234.2 Feet
607			503	N 84-16 E	126.7 Feet	568	N 55-54 E	201.9 Feet
501-55	S 48-29 W	241.1 Feet	505	N 50-45 E	149.0 Feet	570	S 57-57 E	394.2 Feet
501-57	S 74-30 W	301.9 Feet	507	N 13-47 E	120.2 Feet	572	S 78-24 E	424.0 Feet
501-59	S 89-38 W	259.7 Feet	509	N 19-29 E	134.1 Feet	574	N 21-29 E	144.0 Feet
501-61	N 72-45 W	215.6 Feet	511	N 45-58 W	118.5 Feet	576	N 59-46 W	281.7 Feet
501-63	N 66-14 W	159.0 Feet	513	N 62-01 W	251.3 Feet	578	N 48-41 E	308.5 Feet
501-65	S 89-50 W	372.4 Feet	515	N 48-56 W	183.8 Feet	580	N 45-49 E	222.9 Feet
501-67	N 79-58 W	316.8 Feet	517	N 31-42 W	251.1 Feet	582	S 86-08 W	195.0 Feet
501-69	S 75-57 W	175.5 Feet	519	N 51-16 W	169.6 Feet	584	N 00-44 E	125.1 Feet
501-71	S 17-68 W	190.4 Feet	521	S 83-22 E	209.6 Feet	586	S 37-57 W	164.1 Feet
501-73	S 17-67 E	583.5 Feet	523	S 48-53 E	242.7 Feet	588	S 61-47 W	185.3 Feet
501-75	S 84-38 E	385.7 Feet	525	S 81-44 E	222.9 Feet	590	S 82-41 W	131.3 Feet
501-77	S 53-33 W	407.6 Feet	527	S 86-14 E	145.7 Feet	592	N 22-21 W	166.5 Feet
501-79	S 21-59 W	170.8 Feet	529	N 34-34 E	83.5 Feet	594	N 30-04 E	298.1 Feet
501-81	S 02-34 E	359.0 Feet	531	N 09-28 E	84.1 Feet	596	N 05-00 E	51.3 Feet
501-83	S 02-34 E	110.0 Feet	533	N 22-59 W	250.0 Feet	598	N 05-00 E	184.5 Feet
501-85	S 67-51 E	119.8 Feet	535	N 22-59 W	235.1 Feet	602-2	N 01-21 W	213.8 Feet
501-87	N 73-02 E	291.3 Feet	537	N 25-01 W	239.1 Feet	602-4	N 07-51 E	207.4 Feet
501-89	N 56-31 E	115.9 Feet	539	N 30-47 W	346.5 Feet	602-6	N 26-59 E	129.0 Feet
501-91	N 56-31 E	30.1 Feet	541	N 01-29 E	237.9 Feet	602-8	N 66-41 E	179.6 Feet
501-93	N 45-44 E	271.6 Feet	543	S 39-44 E	346.3 Feet	602-10	S 83-30 E	166.3 Feet
501-95	N 43-44 E	242.3 Feet	545	S 44-14 E	251.8 Feet	602-12	S 85-17 E	160.1 Feet
501-97	N 54-33 E	208.4 Feet	547	S 34-22 E	208.6 Feet	602-14	N 55-26 W	204.6 Feet
501-99	N 55-00 E	283.4 Feet	549	S 41-01 E	93.9 Feet	602-16	N 41-39 W	224.1 Feet
503-1	N 57-45 E	194.9 Feet	551	S 59-41 E	190.4 Feet	602-18	N 49-42 W	142.7 Feet
503-3	N 64-43 E	323.2 Feet	553	S 78-09 E	59.9 Feet	602-20	N 27-26 W	219.4 Feet
503-5	N 74-06 E	191.0 Feet	555	N 28-03 E	110.3 Feet	602-22	N 05-01 W	322.8 Feet
503-7	N 76-06 E	26.8 Feet	557	N 14-58 E	521.2 Feet	602-24	N 09-28 W	166.2 Feet
503-9	N 40-51 E	207.4 Feet	559	N 11-31 E	356.4 Feet	602-26	N 34-59 E	117.8 Feet
503-11	S 44-13 E	329.2 Feet	561	N 09-30 E	257.5 Feet	602-28	N 69-40 W	113.8 Feet
503-13	S 65-00 E	182.5 Feet	563	N 77-45 E	321.4 Feet	602-30	N 80-06 W	115.1 Feet
503-15	S 81-08 E	197.9 Feet	565	N 12-47 E	50.9 Feet	602-32	N 29-08 W	208.9 Feet
503-17	S 50-29 E	258.0 Feet	567	N 69-13 W	251.9 Feet	602-34	N 01-02 E	246.4 Feet
503-19	S 76-55 E	188.9 Feet	569	N 46-09 W	301.5 Feet	602-36	S 75-29 W	115.9 Feet
503-21	N 76-42 E	198.7 Feet	571	S 86-07 E	229.4 Feet	602-38	N 79-15 W	93.4 Feet
503-23	N 60-20 E	146.8 Feet	573	N 81-08 E	383.5 Feet	602-40	N 10-55 W	284.7 Feet
503-25	N 48-19 E	230.8 Feet	575	N 10-08 W	229.5 Feet	602-42	N 02-10 W	79.6 Feet
503-27	N 34-08 E	385.7 Feet	577	N 08-21 E	383.8 Feet	602-44	N 26-22 E	230.2 Feet
609-1			579	S 34-43 E	161.6 Feet	602-46	S 89-38 E	80.0 Feet
			581	S 19-25 E	252.2 Feet	602-48	N 02-57 W	83.5 Feet
			583	N 77-20 E	112.5 Feet	602-50	N 53-51 E	113.5 Feet
			585	N 10-40 E	237.2 Feet	602-52	S 60-25 E	134.9 Feet


SEGMENT "5"

MONROE RESERVOIR  
MONUMENTATION

MICHAEL BAKER JR., INC. JACKSON, MISS.

SCALE: 1"=500' DATE 1985



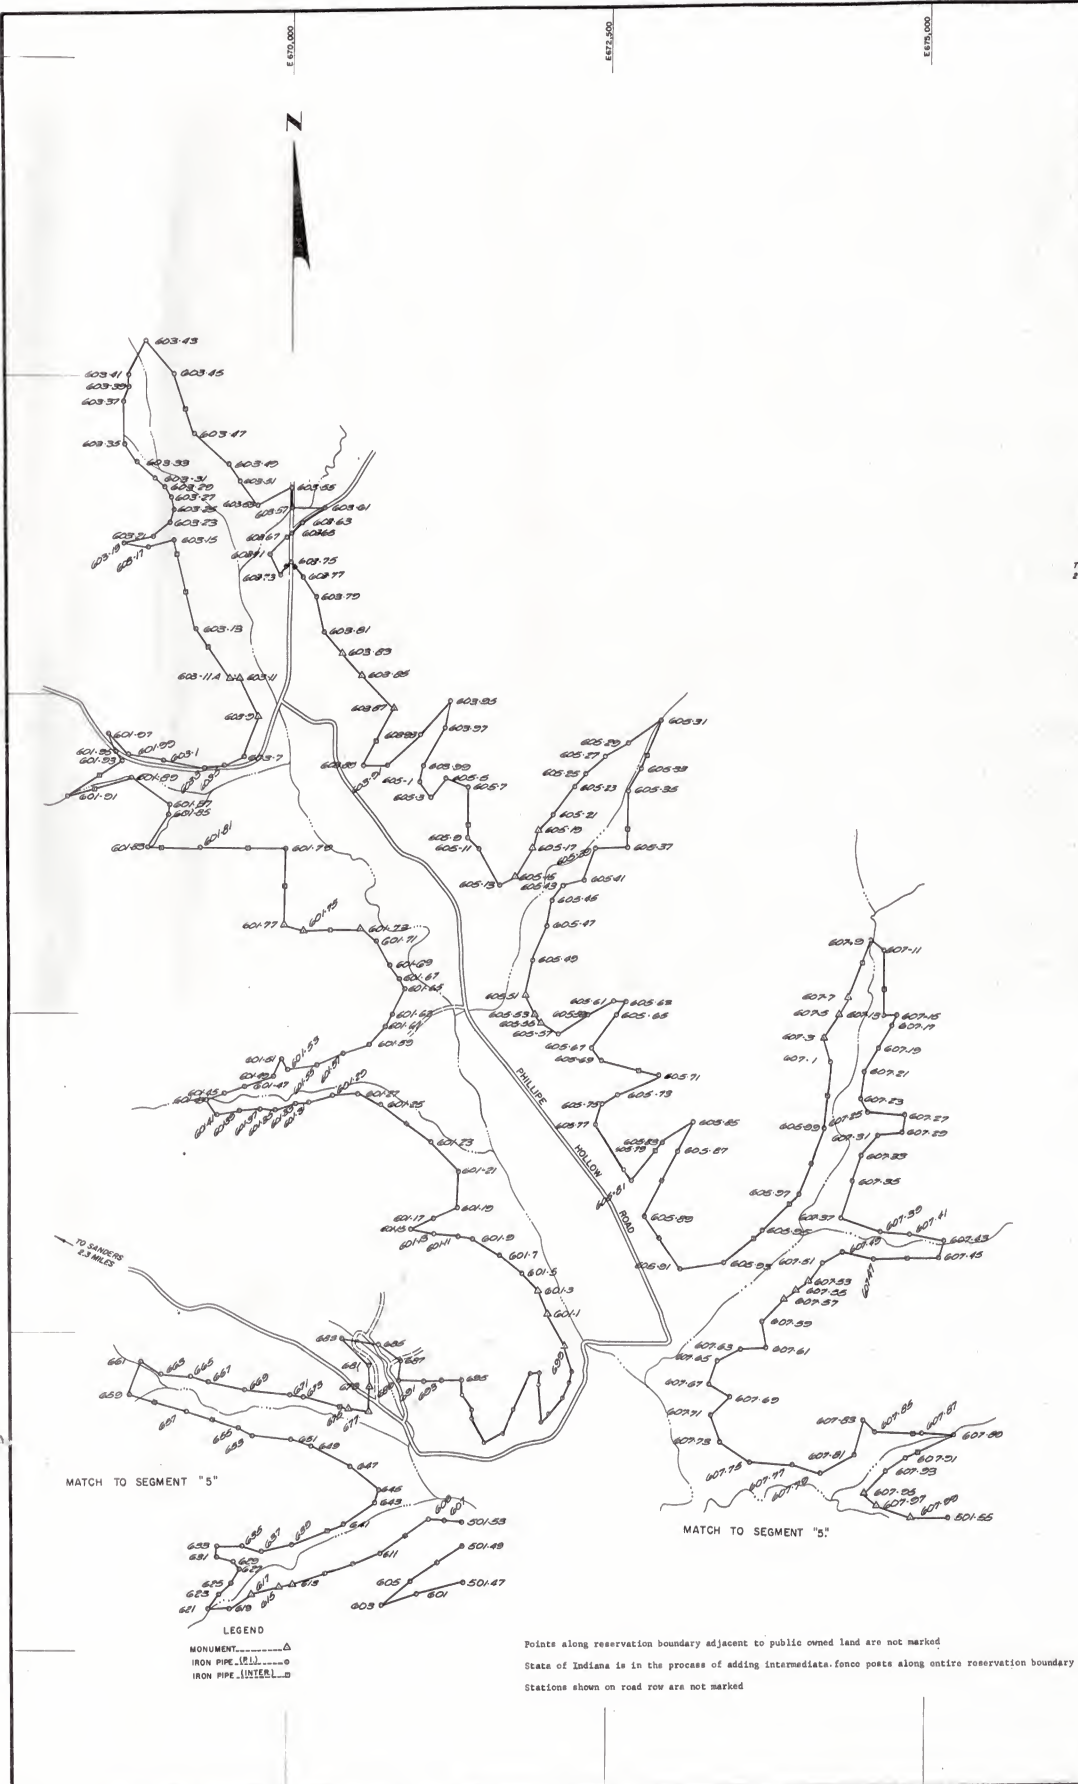

INSERT A		
STATION	BEARING	DISTANCE
695-1	S 41° 53' E	139.0 FEET
695-2	S 08° 13'	78.5 FEET
695-3	S 31° 46' E	219.0 FEET
695-4	N 26° 15' E	160.3 FEET
695-5	N 23° 43' E	194.6 FEET
695-6	N 26° 43' E	326.1 FEET
695-7	N 83° 20' E	69.9 FEET
695-8	S 0° 04' 48" W	104.8 FEET
695-9	S 03° 00' E	298.0 FEET
695-10	N 47° 25' E	101.1 FEET
695-11	N 38° 30' E	170.3 FEET
695-12	N 24° 02' E	129.8 FEET
695-13	N 03° 49' E	93.2 FEET
695-14	N 14° 33' W	190.4 FEET

Station	Bearing	Distance	Station	Bearing	Distance	Station	Bearing	Distance	Station	Bearing	Distance
607-95	S 49-37 E	145.8 Feet	603-91	N 80-47 E	337.0 Feet	601-91	N 56-26 E	509.0 Feet	501-47	S 78-04 W	369.3 Feet
607-97	S 69-38 E	285.1 Feet	603-93	N 49-14 E	404.8 Feet	601-93	N 31-28 W	88.6 Feet	601	S 69-35 W	291.9 Feet
607-99	N 88-41 E	297.6 Feet	603-95	N 45-17 E	400.3 Feet	601-95	N 22-20 W	150.0 Feet	603	N 49-33 E	298.6 Feet
609-1	N 22-18 E	352.6 Feet	603-97	N 20-32 E	540.8 Feet	601-97	S 45-55 E	220.0 Feet	605	N 55-18 E	475.2 Feet
609-3	N 35-12 E	277.5 Feet	603-99	N 04-48 E	530.9 Feet	601-99	S 73-21 E	271.3 Feet	501-49		
609-5	N 40-45 E	246.7 Feet	607-1	N 15-10 W	182.6 Feet	603-1	S 81-06 E	330.0 Feet	501-53	N 86-56 W	111.8 Feet
609-7	N 31-13 E	188.0 Feet	607-3	N 36-31 E	217.7 Feet	603-3	N 82-38 E	155.8 Feet	607	N 87-28 W	123.6 Feet
609-9	N 25-00 E	150.4 Feet	607-5	N 25-38 E	165.5 Feet	603-5	N 64-27 E	174.9 Feet	609	S 54-58 W	456.7 Feet
609-11	N 15-44 E	185.4 Feet	607-7	N 16-52 E	487.6 Feet	603-7	N 20-41 E	336.4 Feet	611	S 69-46 W	720.1 Feet
609-13	N 02-04 W	37.0 Feet	607-9	S 49-21 E	131.4 Feet	603-9	N 26-27 W	332.5 Feet	613	S 66-15 W	127.5 Feet
609-15	N 02-04 W	149.3 Feet	607-11	S 00-30 W	505.0 Feet	603-11	N 89-42 W	82.9 Feet	615	S 74-40 W	231.1 Feet
609-17	N 02-04 W	97.8 Feet	607-13	East	110.0 Feet	603-11A	N 35-05 W	470.7 Feet	617	S 57-06 W	199.8 Feet
609-19	N 02-04 W	143.2 Feet	607-15	S 31-25 W	85.4 Feet	603-13	N 15-20 W	733.5 Feet	619	S 87-06 W	165.0 Feet
609-21	N 12-21 W	246.2 Feet	607-17	S 30-27 W	208.5 Feet	603-15	S 74-18 W	197.4 Feet	621	N 34-39 E	141.9 Feet
609-23	N 12-21 W	106.0 Feet	607-19	S 32-11 W	207.7 Feet	603-17	N 84-14 W	101.0 Feet	623	N 47-14 E	135.2 Feet
609-25	N 10-23 W	532.7 Feet	607-21	S 08-35 W	216.4 Feet	603-19	N 76-31 E	231.3 Feet	625	N 29-47 E	125.1 Feet
609-27	N 10-23 W	37.2 Feet	607-23	S 27-25 E	125.1 Feet	603-21	N 54-11 E	184.7 Feet	627	N 43-10 W	72.1 Feet
609-29	N 57-47 W	194.6 Feet	607-25	S 86-42 E	291.8 Feet	603-23	N 07-01 E	111.2 Feet	629	N 74-47 W	138.8 Feet
609-31	N 81-38 E	83.9 Feet	607-27	S 05-18 W	128.8 Feet	603-25	N 10-42 W	96.3 Feet	631	N 03-35 E	84.0 Feet
609-33	N 77-44 E	80.5 Feet	607-29	S 81-13 W	200.0 Feet	603-27	N 31-12 W	96.3 Feet	633	N 89-27 E	200.6 Feet
609-35	N 03-17 E	247.8 Feet	607-31	S 40-53 W	206.6 Feet	603-29	N 48-43 W	110.7 Feet	635	S 73-50 E	157.2 Feet
609-37	N 05-05 W	590.9 Feet	607-33	S 17-02 W	203.4 Feet	603-31	N 50-29 W	186.9 Feet	637	N 71-24 E	261.9 Feet
609-39	N 04-50 E	290.0 Feet	607-35	S 17-02 W	308.7 Feet	603-33	N 36-28 W	177.3 Feet	639	N 66-24 E	432.2 Feet
609-41	S 89-10 W	290.0 Feet	607-37	S 69-19 E	332.6 Feet	603-35	N 00-50 W	335.0 Feet	641	N 54-54 E	295.1 Feet
609-43	N 00-15 E	490.0 Feet	607-39	S 86-53 E	224.4 Feet	603-37	N 15-03 E	129.6 Feet	643	N 17-17 E	104.2 Feet
609-45	N 00-15 E	860.0 Feet	607-41	S 78-07 E	273.8 Feet	603-39	N 03-04 E	89.7 Feet	645	N 51-05 W	292.7 Feet
609-47	N 00-15 E	1490.0 Feet	607-43	S 15-53 W	140.0 Feet	603-41	N 32-24 E	281.7 Feet	647	N 63-02 W	338.4 Feet
609-49	S 88-50 E	830.0 Feet	607-45	S 88-57 W	501.4 Feet	603-43	S 42-05 E	311.3 Feet	649	N 72-04 W	173.6 Feet
609-51	Northwesterly	1511.0 Feet	607-47	N 78-08 W	259.2 Feet	603-45	S 18-38 E	489.1 Feet	651	N 84-38 W	293.5 Feet
609-53	Northwesterly	475.0 Feet	607-49	S 60-45 W	172.5 Feet	603-47	S 48-51 E	370.1 Feet	653	N 61-22 W	131.2 Feet
609-55	Easterly	1330.0 Feet	607-51	S 33-40 W	177.0 Feet	603-49	S 32-28 E	159.3 Feet	655	N 72-02 W	429.1 Feet
609-57	Southerly	175.0 Feet	607-53	S 58-52 W	126.3 Feet	603-51	S 37-37 E	232.7 Feet	657	N 74-30 W	463.2 Feet
601 MATCH TO SEGMENT "B"			607-55	S 58-52 W	109.9 Feet	603-53	N 63-30 E	282.4 Feet	659	N 21-64 E	275.2 Feet
			607-57	S 58-17 W	251.6 Feet	603-55	S 00-37 W	178.5 Feet	661	S 31-35 E	184.5 Feet
			607-59	S 08-00 E	216.3 Feet	603-57	West	250.0 Feet	663	N 89-54 E	238.2 Feet
			607-61	S 88-35 W	197.2 Feet	603-61	S 58-08 W	207.6 Feet	665	S 69-27 E	148.5 Feet
			607-63	S 62-30 W	196.8 Feet	603-63	S 44-50 W	124.8 Feet	667	S 80-04 E	292.9 Feet
			607-65	S 22-54 W	195.0 Feet	603-65	S 44-50 W	50.0 Feet	669	S 82-56 E	354.8 Feet
			607-67	S 56-28 E	191.8 Feet	603-67	S 46-53 W	180.1 Feet	671	S 83-56 E	93.2 Feet
			607-69	S 47-58 W	191.7 Feet	603-71	S 28-23 W	187.7 Feet	673	S 73-50 E	375.1 Feet
			607-71	S 19-00 E	237.4 Feet	603-73	N 41-56 E	133.5 Feet	675	S 81-13 E	163.9 Feet
			607-73	S 55-48 E	276.5 Feet	603-75	S 34-39 E	145.8 Feet	677	N 01-07 W	201.8 Feet
			607-75	S 84-13 E	336.9 Feet	603-77	S 34-39 E	190.0 Feet	679	N 02-18 W	165.8 Feet
			607-77	S 75-57 E	228.0 Feet	603-79	S 12-10 E	279.2 Feet	681	N 44-53 W	294.5 Feet
			607-79	N 60-54 E	310.6 Feet	603-81	S 40-31 E	243.3 Feet	683	S 80-09 E	284.1 Feet
			607-81	N 14-05 E	270.2 Feet	603-83	S 43-33 E	224.0 Feet	685	S 54-43 E	213.2 Feet
			607-83	S 43-22 E	127.3 Feet	603-85	S 43-33 E	245.0 Feet	687	S 07-09 W	160.4 Feet
			607-85	S 88-04 E	368.5 Feet	603-87	S 26-50 W	507.6 Feet	689	N 89-41 E	203.9 Feet
			607-87	S 89-18 E	248.5 Feet	603-89	S 88-51 E	185.2 Feet	691	N 89-40 E	142.4 Feet
			607-89	S 64-28 W	419.5 Feet	603-91	N 45-31 E	362.6 Feet	693	N 89-42 E	144.6 Feet
			607-91	S 54-35 W	186.8 Feet	603-93	N 41-18 E	351.8 Feet	695	S 00° 28' W	110.0 FEET APP.
			607-93	S 43-30 W	243.2 Feet	603-95	S 11-03 W	212.1 Feet	SEE INSERT A		
						603-97	S 28-59 W	364.7 Feet	699	N 28-55 W	273.1 Feet
						603-99	S 13-15 W	132.2 Feet	701-1	N 20-18 W	206.1 Feet
						605-1	S 36-37 E	153.8 Feet	701-3	N 45-49 W	181.9 Feet
						605-3	N 36-10 E	189.2 Feet	701-5	N 49-42 W	225.4 Feet
						605-5	S 02-26 E	393.1 Feet	701-7	N 60-45 W	256.7 Feet
						605-9	S 40-56 E	130.9 Feet	701-9	N 80-02 W	108.0 Feet
						605-11	S 31-36 E	322.1 Feet	701-11	N 80-02 W	198.6 Feet
						605-13	N 67-09 E	134.2 Feet	701-13	N 81-54 W	169.3 Feet
						605-15	N 29-03 E	274.1 Feet	701-15	N 63-17 E	195.8 Feet
						605-17	N 15-51 E	141.3 Feet	701-17	N 63-20 E	194.3 Feet
						605-19	N 42-06 E	177.0 Feet	701-19	N 01-49 E	282.0 Feet
						605-21	N 37-45 E	266.8 Feet	701-21	N 43-14 W	309.9 Feet
						605-23	N 41-22 E	137.4 Feet	701-23	N 53-17 W	493.5 Feet
						605-25	N 47-13 E	215.9 Feet	701-25	N 63-39 W	199.6 Feet
						605-27	N 59-35 E	196.3 Feet	701-27	S 84-38 W	198.8 Feet
						605-29	N 55-46 E	310.0 Feet	701-29	S 71-41 W	193.3 Feet
						605-31	S 21-44 W	404.0 Feet	701-31	N 89-40 W	117.3 Feet
						605-33	S 31-37 W	204.0 Feet	701-33	S 69-05 W	164.1 Feet
						605-35	S 00-30 E	448.6 Feet	701-35	N 89-10 W	108.6 Feet
						605-37	West	260.0 Feet	701-37	S 85-24 W	162.3 Feet
						605-39	S 18-46 W	271.9 Feet	701-39	S 80-27 W	180.8 Feet
						605-41	S 73-44 W	161.7 Feet	701-41	N 70-31 E	159.8 Feet
						605-43	S 40-32 W	143.5 Feet	701-43	N 75-57 E	153.8 Feet
						605-45	S 12-02 W	214.9 Feet	701-45	N 69-54 E	221.5 Feet
						605-47	S 21-41 W	290.7 Feet	701-47	N 71-22 E	232.4 Feet
						605-49	S 08-46 E	282.6 Feet	701-49	N 26-14 E	160.5 Feet
						605-51	S 26-40 E	161.5 Feet	701-51	S 30-33 E	97.5 Feet
						605-53	S 31-28 E	78.2 Feet	701-53	N 79-27 E	226.8 Feet
						605-55	S 58-20 E	158.3 Feet	701-55	N 65-47 E	225.3 Feet
						605-57	N 57-04 E	277.5 Feet	701-57	N 69-54 E	221.5 Feet
						605-59	N 61-44 E	228.5 Feet	701-59	N 42-18 E	193.0 Feet
						605-61	N 88-40 E	94.0 Feet	701-61	N 26-09 E	100.0 Feet
						605-63	S 33-45 W	140.7 Feet	701-63	N 26-09 E	224.5 Feet
						605-65	S 36-29 W	319.2 Feet	701-65	N 32-12 W	82.2 Feet
						605-67	S 37-45 E	119.2 Feet	701-67	N 36-30 W	137.2 Feet
						605-69	S 79-59 E	469.0 Feet	701-69	N 30-42 W	222.4 Feet
						605-71	S 65-08 W	351.2 Feet	701-71	N 48-30 W	163.5 Feet
						605-73	S 60-20 W	129.8 Feet	701-73	S 88-33 W	451.4 Feet
						605-75	S 18-03 W	175.2 Feet	701-75	N 74-54 W	157.6 Feet
						605-77	S 31-57 E	428.4 Feet	701-77	N 00-55 E	600.0 Feet
						605-79	S 37-28 E	87.8 Feet	701-79	S 88-45 W	678.0 Feet
						605-81	N 39-56 E	377.9 Feet	701-81	West	408.7 Feet
						605-83	N 56-29 E	297.4 Feet	701-83	N 31-45 E	284.0 Feet
						605-85	S 28-38 W	263.9 Feet	701-85	N 05-48 E	77.7 Feet
						605-87	S 27-08 W	574.1 Feet	701-87	N 55-50 W	358.5 Feet
						605-89	S 34-54 E	504.9 Feet	701-89	S 74-03 W	530.0 Feet


SEGMENT "6"

MONROE RESERVOIR MONUMENTATION

MICHAEL BAKER JR., INC. JACKSON, MISS.

SCALE: 1"=500' DATE 1965



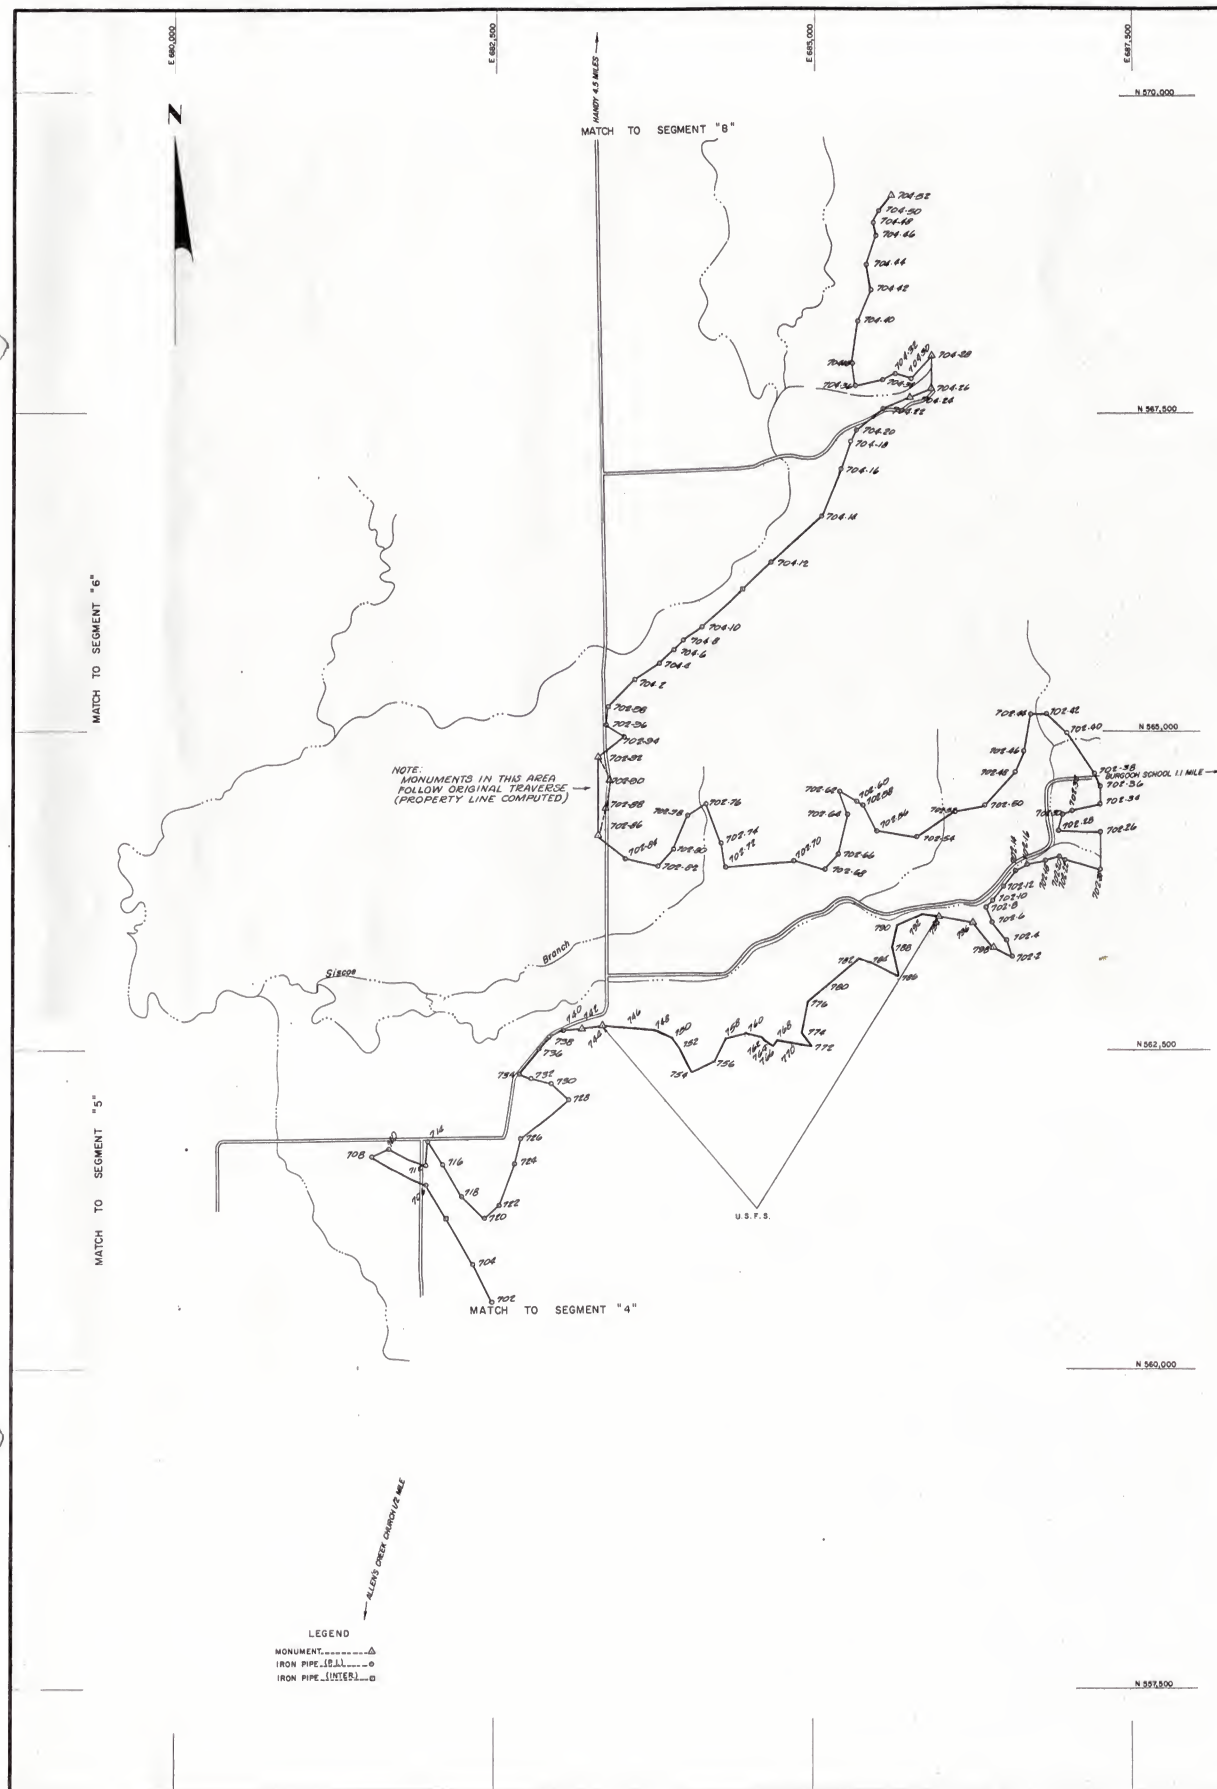

Station	Bearing	Distance	Station	Bearing	Distance
702-30	N 67-00 E	76.4 Feet	702	N 25-20 W	337.4 Feet
702-32	N 78-10 E	242.1 Feet	704	N 30-52 W	734.1 Feet
702-34	N 08-27 W	143.6 Feet	706	N 63-21 W	482.5 Feet
702-36	N 26-47 W	101.0 Feet	708	N 66-30 E	142.9 Feet
702-38	N 32-04 W	396.1 Feet	710	S 76-24 E	326.6 Feet
702-40	N 46-56 W	233.1 Feet	712	N 03-58 E	192.5 Feet
702-42	S 79-44 W	113.6 Feet	714	S 33-09 E	209.6 Feet
702-44	S 11-48 W	228.4 Feet	716	S 31-14 E	299.6 Feet
702-46	S 23-26 W	183.0 Feet	718	S 46-49 E	242.8 Feet
702-48	S 43-32 W	346.1 Feet	720	N 49-39 E	149.8 Feet
702-50	S 77-28 W	235.4 Feet	722	N 20-49 E	348.0 Feet
702-52	S 55-51 W	359.4 Feet	724	N 11-32 E	208.7 Feet
702-54	N 82-55 W	320.1 Feet	726	N 51-26 E	485.8 Feet
702-56	N 27-01 W	236.5 Feet	728	N 46-38 W	189.8 Feet
702-58	N 56-46 W	60.5 Feet	730	N 73-51 W	156.9 Feet
702-60	N 59-44 W	131.3 Feet	732	N 68-03 W	110.2 Feet
702-62	S 19-00 E	194.8 Feet	734	N 34-54 E	235.7 Feet
702-64	S 12-47 W	316.2 Feet	736	N 46-17 E	114.0 Feet
702-66	S 43-45 W	159.4 Feet	738	N 59-47 E	140.3 Feet
702-68	N 76-56 W	249.8 Feet	740	N 86-14 E	144.6 Feet
702-70	S 84-12 W	341.3 Feet	742	N 84-24 E	171.7 Feet
702-72	N 11-59 W	193.4 Feet	744	S 84-09 E	199.5 Feet
702-74	N 20-02 W	334.1 Feet	746	S 84-06 E	208.4 Feet
702-76	S 59-07 W	169.1 Feet	748	S 62-06 E	160.6 Feet
702-78	S 23-16 W	281.7 Feet	750	S 39-28 E	87.8 Feet
702-80	S 42-15 W	190.3 Feet	752	S 28-50 E	219.7 Feet
702-82	N 75-36 W	266.2 Feet	754	N 63-38 E	191.5 Feet
702-84	N 35-55 W	301.0 Feet	756	N 26-10 E	200.5 Feet
702-86	N 06-21 W	159.5 Feet	758	N 77-18 E	161.4 Feet
702-88	N 11-15 E	394.9 Feet	760	S 75-19 E	129.1 Feet
702-90	N 13-02 W	185.4 Feet	762	S 54-03 E	41.9 Feet
702-92	N 48-03 E	205.1 Feet	764	S 55-03 E	51.8 Feet
702-94	N 38-14 W	177.3 Feet	766	N 39-46 E	39.9 Feet
702-96	N 09-33 E	148.7 Feet	768	S 89-29 E	129.0 Feet
702-98	N 44-05 E	288.9 Feet	770	S 77-26 E	133.0 Feet
704-2	N 56-44 E	225.9 Feet	772	N 34-25 W	111.3 Feet
704-4	N 51-20 E	160.0 Feet	774	N 09-26 E	254.1 Feet
704-6	N 48-25 E	95.9 Feet	776	N 44-28 E	188.9 Feet
704-8	N 59-22 E	171.0 Feet	780	N 51-28 E	337.6 Feet
704-10	N 45-38 E	729.6 Feet	782	S 74-28 E	108.9 Feet
704-12	N 47-16 E	535.7 Feet	784	S 59-05 E	244.2 Feet
704-14	N 22-04 E	407.5 Feet	786	N 10-57 W	244.3 Feet
704-16	N 19-55 E	226.7 Feet	788	N 15-25 E	184.2 Feet
704-18	N 24-14 E	107.2 Feet	790	N 64-14 E	197.3 Feet
704-20	N 53-02 E	262.5 Feet	792	S 86-04 E	139.9 Feet
704-22	N 64-29 E	255.0 Feet	794	S 79-32 E	278.0 Feet
704-24	N 64-29 E	179.7 Feet	796	S 40-31 E	255.1 Feet
704-26	N 00-40 W	250.0 Feet	798	S 64-17 E	170.2 Feet
704-28	S 48-19 W	238.0 Feet	702-2	N 23-03 W	133.5 Feet
704-30	N 79-32 W	126.9 Feet	702-4	N 37-34 W	183.5 Feet
704-32	S 63-35 W	126.2 Feet	702-6	N 17-52 W	139.4 Feet
704-34	S 78-58 W	219.5 Feet	702-8	N 37-23 E	88.3 Feet
704-36	N 05-13 W	171.4 Feet	702-10	N 39-04 E	132.5 Feet
704-38	N 07-29 E	342.3 Feet	702-12	N 42-37 E	143.5 Feet
704-40	N 21-31 E	260.9 Feet	702-14	N 59-42 E	97.3 Feet
704-42	N 09-02 W	198.1 Feet	702-16	N 79-12 E	147.3 Feet
704-44	N 17-35 E	243.1 Feet	702-18	N 74-42 E	118.6 Feet
704-46	N 10-56 W	102.5 Feet	702-20	S 61-35 E	37.2 Feet
704-48	N 22-52 E	105.6 Feet	702-22	S 75-21 E	298.1 Feet
704-50	N 40-32 E	162.7 Feet	702-24	N 00-45 E	291.5 Feet
704-52			702-26	N 88-40 W	338.4 Feet
			702-28	N 17-37 E	140.2 Feet

Points along reservation boundary adjacent to public owned land are not marked  
 State of Indiana is in the process of adding intermediate fence posts along entire reservation boundary  
 Stations shown on road row are not marked

SEGMENT "7"

# MONROE RESERVOIR MONUMENTATION


MICHAEL BAKER JR., INC.

JACKSON, MISS.

SCALE: 1"=500'

DATE 1965



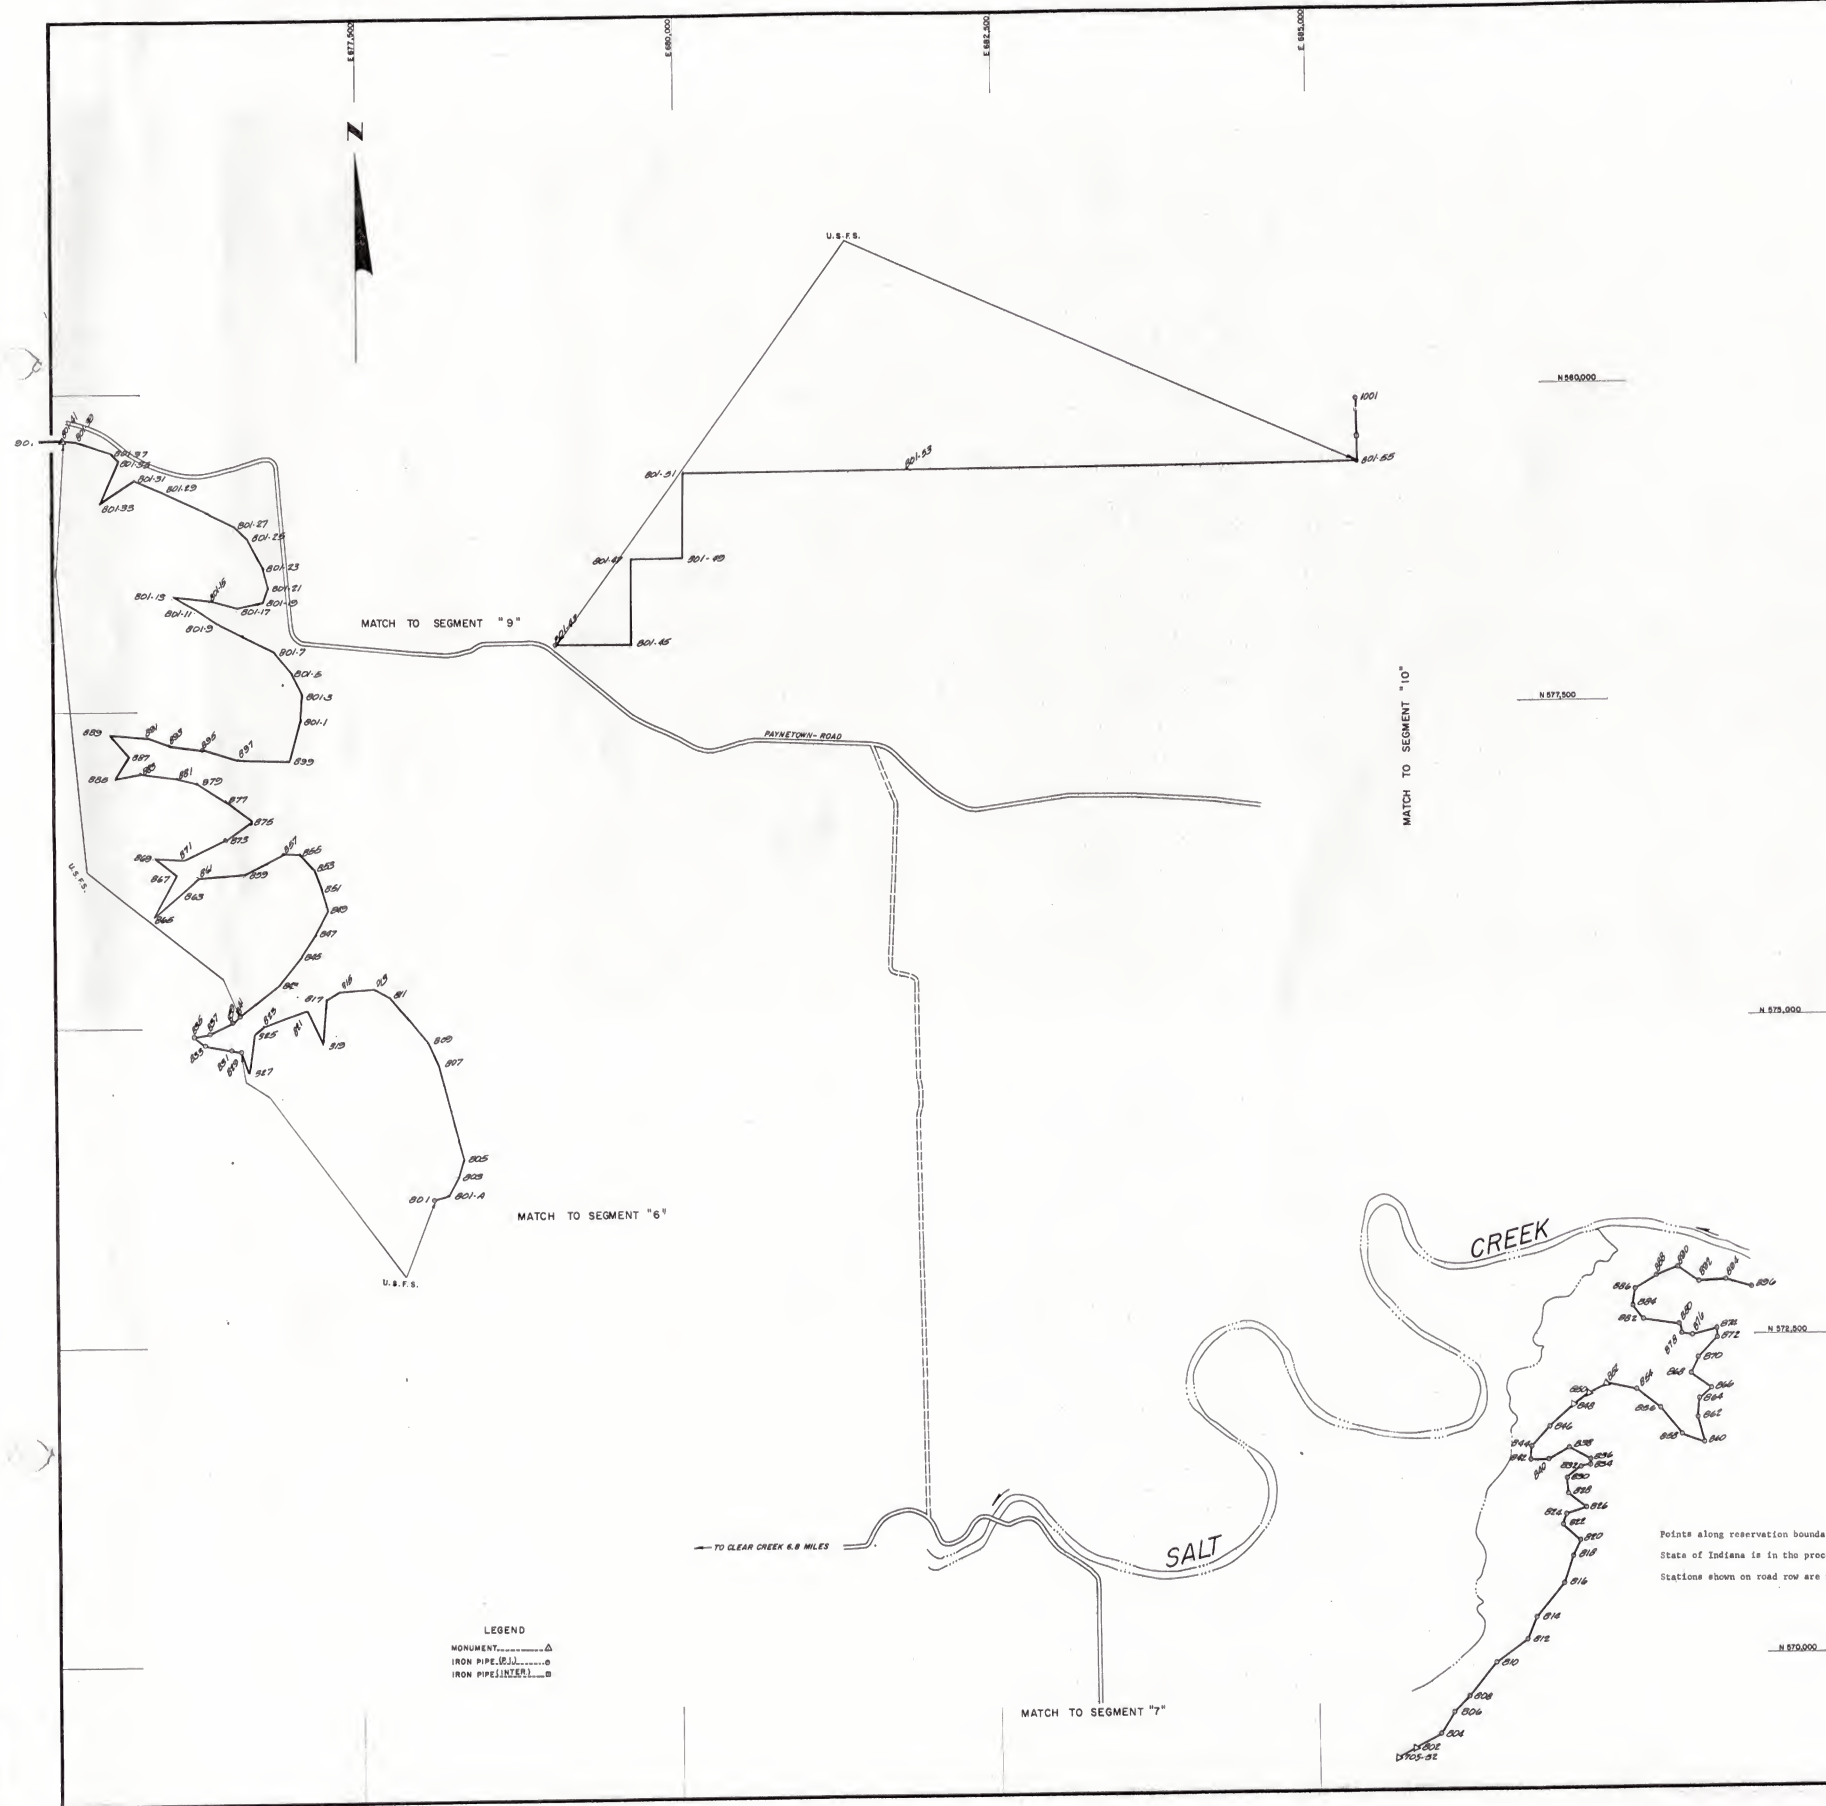

Station	Bearing	Distance	Station	Bearing	Distance
877	N 57-12 W	251.6 Feet	702.52	N 50-59 E	134.1 Feet
879	N 75-43 W	162.3 Feet	802	N 61-24 E	223.2 Feet
881	N 82-21 W	239.0 Feet	804	N 33-22 E	196.7 Feet
883	S 82-35 W	159.6 Feet	806	N 43-42 E	165.3 Feet
885	N 33-03 E	139.2 Feet	808	N 38-42 E	344.1 Feet
887	N 49-20 W	217.5 Feet	810	N 55-25 E	303.7 Feet
889	S 86-46 E	284.7 Feet	812	N 21-04 E	188.8 Feet
891	S 66-50 E	188.9 Feet	814	N 39-37 E	343.0 Feet
893	S 84-45 E	263.7 Feet	816	N 17-52 E	222.4 Feet
895	S 70-34 E	296.7 Feet	818	N 20-17 E	143.1 Feet
897	S 88-08 E	399.1 Feet	820	N 50-50 W	182.0 Feet
899	N 15-34 E	352.8 Feet	822	N 19-15 E	84.4 Feet
801-1	N 02-59 E	193.1 Feet	824	N 71-01 E	169.8 Feet
801-3	N 24-55 W	195.5 Feet	826	N 52-06 W	180.4 Feet
801-5	N 40-47 W	199.9 Feet	828	N 04-49 W	124.9 Feet
801-7	N 62-11 W	497.7 Feet	830	N 53-28 E	141.1 Feet
801-9	N 55-57 W	210.7 Feet	832	N 77-28 E	74.0 Feet
801-11	N 59-13 W	201.2 Feet	834	N 00-10 W	38.9 Feet
801-13	S 82-37 E	298.4 Feet	836	N 59-03 W	195.3 Feet
801-15	S 74-26 E	209.9 Feet	838	S 59-34 W	184.8 Feet
801-17	N 78-19 E	218.4 Feet	840	N 89-37 W	136.2 Feet
801-19	N 16-05 E	120.8 Feet	842	N 01-47 W	110.9 Feet
801-21	N 15-04 W	168.8 Feet	844	N 44-01 E	212.3 Feet
801-23	N 29-06 W	248.6 Feet	846	N 48-20 E	263.7 Feet
801-25	N 45-38 W	139.3 Feet	848	N 54-35 E	146.4 Feet
801-27	N 64-18 W	637.2 Feet	850	N 63-17 E	149.5 Feet
801-29	N 68-00 W	228.8 Feet	852	S 78-07 E	239.2 Feet
801-31	S 55-58 W	324.2 Feet	854	S 52-15 E	232.5 Feet
801-33	N 22-57 E	376.9 Feet	856	S 38-19 E	263.6 Feet
801-35	N 52-18 W	80.6 Feet	858	S 69-52 E	189.8 Feet
801-37	N 70-42 W	306.5 Feet	860	N 13-40 W	202.8 Feet
801-39	S 89-39 W	93.0 Feet	862	N 04-53 E	145.4 Feet
801-41	S 89-39 W	177.5 Feet	864	N 49-33 E	121.5 Feet
901			866	N 52-16 W	195.7 Feet
			868	N 28-28 E	138.8 Feet
			870	N 44-40 E	214.7 Feet
			872	N 01-31 W	74.9 Feet
			874	S 75-12 W	204.1 Feet
			876	N 82-57 W	83.7 Feet
			878	N 08-08 W	78.5 Feet
			880	N 81-58 W	286.2 Feet
			882	N 38-48 W	137.5 Feet
			884	N 09-22 E	141.3 Feet
			886	N 61-01 E	197.4 Feet
			888	N 68-40 E	172.6 Feet
			890	S 56-41 E	203.3 Feet
			892	N 87-13 E	211.6 Feet
			894	S 74-02 E	217.4 Feet
			896		

801	N 74-33 E	106.4 Feet
801 A	N 26-56 E	171.7 Feet
803	N 18-22 E	143.5 Feet
805	N 14-18 W	763.8 Feet
807	N 20-36 W	200.4 Feet
809	N 40-00 W	465.1 Feet
811	N 65-12 W	142.1 Feet
813	S 88-16 W	246.2 Feet
815	S 61-03 W	129.0 Feet
817	S 05-01 W	375.9 Feet
819	N 25-01 W	302.6 Feet
821	S 69-35 W	361.1 Feet
823	S 52-25 W	98.6 Feet
825	S 06-46 W	297.8 Feet
827	N 21-05 W	178.4 Feet
829	N 58-13 W	54.5 Feet
831	N 78-41 W	211.7 Feet
833	N 52-10 W	108.2 Feet
835	N 84-26 E	126.5 Feet
837	N 62-40 E	173.5 Feet
839	N 49-46 E	64.3 Feet
841	N 49-46 E	412.2 Feet
843	N 43-08 E	253.4 Feet
845	N 32-13 E	195.7 Feet
847	N 32-13 E	214.7 Feet
849	N 15-19 W	167.5 Feet
851	N 23-58 W	175.5 Feet
853	N 47-33 W	161.7 Feet
855	N 86-30 W	103.4 Feet
857	S 62-12 W	356.0 Feet
859	S 86-38 W	360.6 Feet
861	S 49-33 W	184.9 Feet
863	S 50-23 W	273.0 Feet
865	N 29-04 E	362.0 Feet
867	N 49-17 W	214.0 Feet
869	S 85-29 E	220.4 Feet
871	N 65-30 E	390.8 Feet
873	N 51-14 E	226.5 Feet
875	N 52-10 W	257.7 Feet


Points along reservation boundary adjacent to public owned land are not marked  
State of Indiana is in the process of adding intermediate fence posts along entire reservation boundary  
Stations shown on road row are not marked

SEGMENT "8"

MONROE RESERVOIR  
MONUMENTATION

MICHAEL BAKER JR., INC. JACKSON, MISS.  
SCALE: 1"=500' DATE 1965



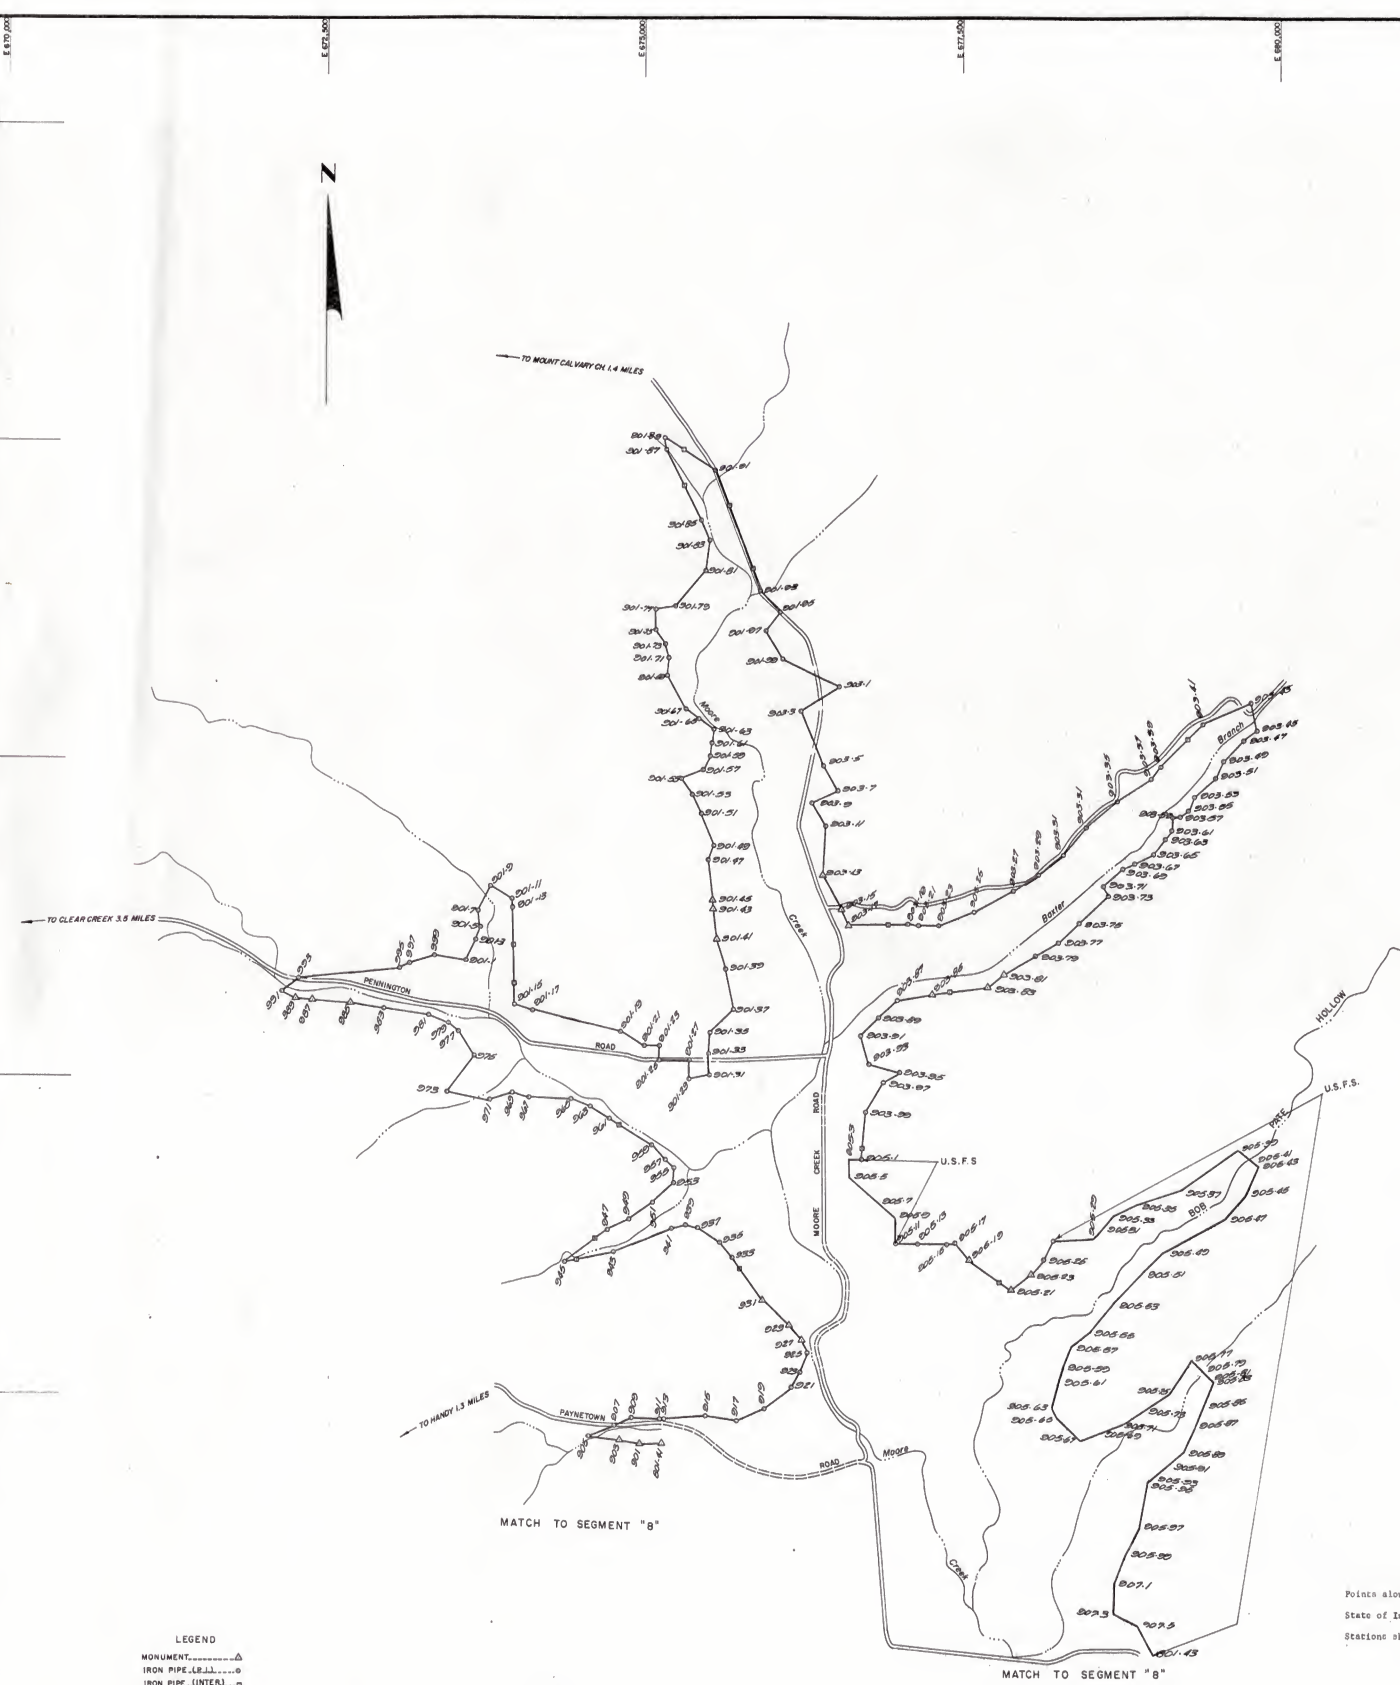

Station	Bearing	Distance	Station	Bearing	Distance	Station	Bearing	Distance
905-61	S 15-43 W	194.3 Feet	901-89	S 58-31 E	464.8 Feet	801-41		
905-63	S 27-15 E	84.2 Feet	901-91	S 22-02 E	1012.2 Feet	901	N 77-49 W	164.3 Feet
905-65	S 46-26 E	267.2 Feet	901-93	S 45-02 E	215.1 Feet	903	N 83-03 W	226.1 Feet
905-67	N 69-03 E	173.1 Feet	901-95	S 38-41 W	209.7 Feet	905	N 66-50 E	205.1 Feet
905-69	N 69-03 E	166.6 Feet	901-97	S 28-47 E	283.3 Feet	907	N 66-50 E	150.3 Feet
905-71	N 57-43 E	264.4 Feet	901-99	S 66-42 E	481.5 Feet	909	S 88-39 E	215.3 Feet
905-73	N 57-43 E	204.7 Feet	903-1	S 57-45 W	353.6 Feet	911	N 26-38 E	26.7 Feet
905-75	N 51-06 E	326.1 Feet	903-3	S 22-14 E	468.7 Feet	913	N 88-38 E	342.6 Feet
905-77	S 43-44 E	161.8 Feet	903-5	S 30-41 E	226.6 Feet	915	S 81-47 E	239.1 Feet
905-79	S 43-44 E	82.2 Feet	903-7	S 62-45 W	220.0 Feet	917	N 68-27 E	234.4 Feet
905-81	S 43-44 E	30.8 Feet	903-9	S 30-11 E	211.5 Feet	919	N 50-17 E	279.2 Feet
905-83	S 22-36 W	250.3 Feet	903-11	S 04-01 W	383.6 Feet	921	N 30-47 E	135.1 Feet
905-85	S 22-36 W	140.6 Feet	903-13	S 30-06 E	319.0 Feet	923	N 19-06 E	165.0 Feet
905-87	S 23-51 W	203.7 Feet	903-15	S 23-24 E	129.0 Feet	925	N 21-19 W	116.3 Feet
905-89	S 49-38 W	142.7 Feet	903-17	N 88-09 E	458.5 Feet	927	N 41-53 W	139.8 Feet
905-91	S 49-38 W	176.3 Feet	903-19	S 85-54 E	95.1 Feet	929	N 46-47 W	297.8 Feet
905-93	S 49-38 W	67.1 Feet	903-21	S 86-57 E	124.7 Feet	931	N 36-43 W	406.9 Feet
905-95	S 09-22 W	342.5 Feet	903-23	N 68-22 E	299.7 Feet	933	N 37-47 W	158.3 Feet
905-97	S 25-02 W	241.0 Feet	903-25	N 61-05 E	352.5 Feet	935	N 57-32 W	214.1 Feet
905-99	S 23-02 W	241.7 Feet	903-27	N 55-09 E	230.4 Feet	937	N 77-28 W	92.3 Feet
907-1	S 00-20 E	240.9 Feet	903-29	N 53-02 E	260.0 Feet	939	S 86-26 W	113.7 Feet
907-3	S 60-38 E	218.3 Feet	903-31	N 38-23 E	282.9 Feet	941	S 66-32 W	490.1 Feet
907-5	S 29-27 E	261.6 Feet	903-33	N 49-58 E	319.8 Feet	943	S 77-17 W	394.7 Feet
801-43			903-35	N 56-17 E	321.8 Feet	945	N 52-41 E	424.2 Feet
			903-37	N 34-33 E	118.2 Feet	947	N 64-03 E	186.0 Feet
			903-39	N 44-09 E	468.5 Feet	949	N 51-01 E	217.7 Feet
			903-41	N 65-58 E	410.1 Feet	951	N 50-19 E	230.3 Feet
			903-43	S 14-09 E	222.6 Feet	953	N 04-35 W	123.4 Feet
			903-45	S 54-46 W	115.8 Feet	955	N 42-36 W	88.5 Feet
			903-47	S 44-56 W	221.0 Feet	957	N 42-36 W	159.9 Feet
			903-49	S 25-47 W	148.0 Feet	959	N 58-54 W	398.3 Feet
			903-51	S 45-22 W	217.6 Feet	961	N 55-49 W	163.6 Feet
			903-53	S 22-06 W	129.7 Feet	963	N 69-36 W	171.9 Feet
			903-55	S 53-39 W	69.4 Feet	965	N 89-12 W	328.1 Feet
			903-57	S 32-28 W	130.4 Feet	967	N 74-08 W	140.6 Feet
			903-59	S 34-13 W	85.0 Feet	969	S 73-31 W	187.0 Feet
			903-61	S 37-21 W	155.2 Feet	971	N 77-22 W	327.2 Feet
			903-63	S 63-15 W	158.7 Feet	973	N 36-34 E	339.7 Feet
			903-65	S 72-20 W	98.5 Feet	975	N 32-26 E	230.8 Feet
			903-67	S 48-25 W	224.1 Feet	977	N 51-54 W	98.3 Feet
			903-69	S 33-48 E	90.3 Feet	979	N 68-40 W	167.0 Feet
			903-71	S 47-13 W	323.2 Feet	981	N 82-13 W	352.4 Feet
			903-73	S 47-13 W	218.3 Feet	983	N 79-49 W	267.3 Feet
			903-75	S 58-51 W	204.4 Feet	985	N 86-55 W	276.9 Feet
			903-77	S 58-51 W	294.6 Feet	987	N 81-55 W	153.2 Feet
			903-79	S 51-00 W	160.6 Feet	989	N 66-33 W	113.8 Feet
			903-81	S 81-28 W	437.1 Feet	991	N 49-31 E	164.3 Feet
			903-83	S 81-28 W	188.7 Feet	993	N 83-46 E	793.3 Feet
			903-85	S 81-28 W	85.4 Feet	995	N 63-54 E	81.4 Feet
			903-87	S 47-30 W	206.0 Feet	997	N 71-11 E	206.6 Feet
			903-89	S 47-30 W	201.2 Feet	999	S 81-10 E	250.8 Feet
			903-91	S 16-58 E	238.3 Feet	901-1	N 26-56 E	185.8 Feet
			903-93	S 75-20 E	256.4 Feet	901-3	N 13-49 E	106.3 Feet
			903-95	S 59-16 W	156.2 Feet	901-5	N 02-01 W	123.5 Feet
			903-97	S 31-01 W	268.6 Feet	901-7	N 27-46 E	213.4 Feet
			903-99	S 04-43 W	377.7 Feet	901-9	S 60-59 E	185.5 Feet
			905-1	N 88-24 W	82.7 Feet	901-11	S 01-16 E	70.5 Feet
			905-3	S 00-42 E	127.4 Feet	901-13	S 01-16 E	771.0 Feet
			905-5	S 48-35 E	356.3 Feet	901-15	S 73-09 E	152.3 Feet
			905-7	S 38-45 E	121.4 Feet	901-17	S 76-50 E	718.5 Feet
			905-9	S 00-46 E	219.4 Feet	901-19	S 59-14 E	217.0 Feet
			905-11	N 88-37 E	166.3 Feet	901-21	S 87-21 E	115.4 Feet
			905-13	N 88-37 E	241.4 Feet	901-23	S 02-44 E	76.5 Feet
			905-15	N 88-32 E	60.1 Feet	901-25	S 83-10 E	230.4 Feet
			905-17	S 39-26 E	181.7 Feet	901-27	S 01-19 W	173.6 Feet
			905-19	S 55-24 E	400.3 Feet	901-29	N 82-28 E	154.4 Feet
			905-21	N 53-56 E	200.2 Feet	901-31	N 09-39 W	149.3 Feet
			905-23	N 38-07 E	143.6 Feet	901-33	N 07-46 E	173.3 Feet
			905-25	N 29-52 E	151.9 Feet	901-35	N 45-49 E	267.3 Feet
			905-27	N 88-32 E	320.0 Feet	901-37	N 09-59 E	317.9 Feet
			905-29	N 38-40 E	112.2 Feet	901-39	N 17-48 W	245.7 Feet
			905-31	N 38-40 E	127.0 Feet	901-41	N 04-12 W	246.0 Feet
			905-33	N 63-28 E	215.2 Feet	901-43	N 04-12 W	73.4 Feet
			905-35	N 72-09 E	361.3 Feet	901-45	N 07-11 W	321.8 Feet
			905-37	N 54-17 E	537.9 Feet	901-47	N 21-02 E	104.6 Feet
			905-39	N 47-56 E	181.3 Feet	901-49	N 17-10 W	275.0 Feet
			905-41	S 47-56 E	25.1 Feet	901-51	N 32-01 W	168.9 Feet
			905-43	S 29-21 W	238.6 Feet	901-53	N 32-08 W	151.8 Feet
			905-45	S 41-52 W	253.1 Feet	901-55	N 66-24 E	175.8 Feet
			905-47	S 61-33 W	545.3 Feet	901-57	N 27-33 E	119.5 Feet
			905-49	S 44-19 W	259.2 Feet	901-59	N 07-16 E	100.1 Feet
			905-51	S 46-19 W	311.0 Feet	901-61	N 08-12 E	112.1 Feet
			905-53	S 39-11 W	280.2 Feet	901-63	N 54-12 E	150.8 Feet
			905-55	S 50-33 W	186.5 Feet	901-65	N 52-26 W	123.0 Feet
			905-57	S 22-31 W	176.7 Feet	901-67	N 30-40 W	301.2 Feet
			905-59	S 15-43 W	120.4 Feet	901-69	N 06-33 E	135.2 Feet
						901-71	N 13-16 W	119.4 Feet
						901-73	N 28-06 W	126.2 Feet
						901-75	N 01-50 W	160.0 Feet
						901-77	N 82-26 E	160.0 Feet
						901-79	N 40-05 E	361.7 Feet
						901-81	N 08-12 E	250.3 Feet
						901-83	N 23-51 W	171.3 Feet
						901-85	N 26-53 W	616.7 Feet
						901-87	N 06-43 W	87.6 Feet

Points along reservation boundary adjacent to public owned land are not marked  
State of Indiana is in the process of adding intermediate fence posts along entire reservation boundary  
Stations shown on road row are not marked

SEGMENT "9"

MONROE RESERVOIR MONUMENTATION

MICHAEL BAKER JR., INC. JACKSON, MISS.

SCALE: 1"=500' DATE 1965





Station	Bearing	Distance
1001-39	N 69-25 W	78.7 Feet
1001-41	N 69-22 W	173.4 Feet
1001-43	N 52-31 W	66.1 Feet
1001-45	N 52-31 W	430.8 Feet
1001-47	N 72-45 W	271.1 Feet
1001-49	N 80-52 W	321.4 Feet
1001-51	N 07-19 W	112.8 Feet
1001-53	N 80-25 E	500.4 Feet
1001-55	N 00-02 W	605.0 Feet
1001-57	N 18-05 W	676.1 Feet
1001-59	N 27-52 W	281.2 Feet
1001-61	N 69-50 W	234.4 Feet
1001-63	N 51-15 W	342.2 Feet
1001-65	N 17-03 W	430.5 Feet
1001-67	S 85-19 E	212.4 Feet
1001-69	S 73-17 E	253.0 Feet
1001-71	N 13-27 E	101.7 Feet
1001-73	N 39-50 W	183.6 Feet
1001-75	S 81-27 W	239.1 Feet
1001-77	N 35-18 E	456.6 Feet
1001-79	N 25-29 W	418.1 Feet
1001-81	N 51-36 W	317.7 Feet
1001-83	N 86-46 W	307.9 Feet
1001-85	S 50-39 W	150.8 Feet
1001-87	S 24-51 W	168.1 Feet
1001-89	S 07-30 W	208.5 Feet
1001-91	S 02-34 W	273.4 Feet
1001-93	S 07-16 W	431.5 Feet
1001-95	N 60-14 W	203.1 Feet
1001-97	S 40-09 W	253.9 Feet
1001-99	N 14-41 E	460.6 Feet
1003-1	N 08-08 W	191.1 Feet
1003-3	N 17-42 W	187.1 Feet
1003-5	S 69-21 W	220.5 Feet
1003-7	S 70-08 W	122.3 Feet
1003-9		
896	S 66-42 E	237.3 Feet
1002	S 44-48 E	318.3 Feet
1004	S 14-23 W	120.5 Feet
1004A	S 35-26 E	201.8 Feet
1006	S 10-14 W	216.3 Feet
1008	S 11-41 W	87.6 Feet
1010	S 43-53 E	173.3 Feet
1012	S 20-06 E	261.1 Feet
1014	S 35-59 E	288.7 Feet
1016	S 30-52 E	126.5 Feet
1018	N 40-13 E	108.9 Feet
1020	N 18-18 W	298.8 Feet
1022	N 08-53 W	220.5 Feet
1024	N 09-04 E	290.0 Feet
1026	N 34-40 E	257.3 Feet
1028	N 84-03 E	109.0 Feet
1030	S 35-29 E	184.3 Feet
1032	S 09-08 E	240.9 Feet
1034	S 26-22 W	256.0 Feet
1036	S 08-10 W	283.9 Feet
1038	S 16-57 E	483.1 Feet
1040	N 88-15 E	61.8 Feet
1042	N 89-12 E	1829.8 Feet
1044	S 03-05 W	278.8 Feet
1046	S 26-45 E	162.5 Feet
1048	N 77-21 E	105.3 Feet
1050	N 38-39 E	214.4 Feet
1052	N 46-36 E	121.4 Feet
1054	S 46-06 E	136.2 Feet
1056	N 22-20 E	63.0 Feet
1058	N 03-47 E	152.6 Feet
1060	N 85-31 E	261.9 Feet
1062	N 89-23 E	2482.1 Feet
1064	S 30-06 E	50.8 Feet
1066	S 53-11 E	203.0 Feet
1068	N 06-47 W	223.6 Feet
1070	N 04-28 W	133.2 Feet
1072	N 40-30 E	218.6 Feet
1074	S 82-59 E	148.5 Feet
1076	S 61-46 E	170.9 Feet
1078	S 50-43 E	261.3 Feet
1080	S 45-55 E	190.0 Feet
1082	S 35-24 E	195.6 Feet
1084	S 06-13 E	67.2 Feet
1086	S 01-13 W	125.4 Feet
1088	S 32-06 W	165.3 Feet
1090	S 47-59 W	240.8 Feet
1092	S 52-02 W	260.2 Feet
1094	S 53-10 W	206.4 Feet
1096	S 63-32 W	346.1 Feet
1098	S 84-14 E	186.0 Feet
1002-2	N 73-33 E	431.4 Feet
1002-4	N 78-22 E	203.5 Feet
1002-6	N 53-02 E	135.1 Feet
1002-8	N 73-28 E	134.2 Feet
1002-10	N 58-05 E	135.6 Feet
1002-12	N 87-26 E	121.1 Feet
1002-14	S 44-15 E	34.8 Feet
1100		

Station	Bearing	Distance
801-55	N 00-04 E	500.1 Feet
1001	N 89-56 E	300.0 Feet
1003	N 00-05 E	820.1 Feet
1005	S 89-56 E	1324.8 Feet
1007	S 89-56 E	350.8 Feet
1009	S 11-02 E	293.3 Feet
1011	S 09-12 E	324.1 Feet
1013	S 89-49 W	455.4 Feet
1015	S 89-49 W	476.2 Feet
1017	S 28-01 W	661.3 Feet
1019	S 44-22 W	157.5 Feet
1021	S 33-55 W	123.4 Feet
1023	S 01-27 W	326.4 Feet
1025	S 14-58 W	340.7 Feet
1027	S 07-49 W	210.7 Feet
1029	S 21-48 E	241.3 Feet
1031	S 60-50 E	279.2 Feet
1033	S 27-14 W	315.9 Feet
1035	S 29-10 E	386.0 Feet
1037	S 53-41 E	260.2 Feet
1039	N 04-33 E	382.7 Feet
1041	N 28-13 E	160.6 Feet
1043	S 27-13 E	577.1 Feet
1045	S 14-12 W	304.9 Feet
1047	N 59-13 E	459.0 Feet
1049	S 03-13 W	227.5 Feet
1051	S 39-44 W	200.9 Feet
1053	S 49-33 E	76.8 Feet
1055	N 68-26 E	137.2 Feet
1057	S 79-55 E	139.3 Feet
1059	S 57-07 W	150.2 Feet
1061	S 73-49 E	65.9 Feet
1063	S 73-43 E	124.7 Feet
1065	S 65-32 E	183.9 Feet
1067	S 38-53 E	234.4 Feet
1069	S 75-12 E	308.3 Feet
1071	S 71-05 E	315.6 Feet
1073	S 41-59 E	116.4 Feet
1075	S 57-03 E	341.2 Feet
1077	N 25-13 E	210.7 Feet
1079	N 15-09 W	411.0 Feet
1081	S 54-16 E	236.0 Feet
1083	S 23-36 E	528.0 Feet
1085	S 50-17 E	313.0 Feet
1087	S 50-17 E	61.1 Feet
1089	N 41-20 E	321.2 Feet
1091	N 18-19 E	417.3 Feet
1093	S 04-26 E	271.9 Feet
1095	S 05-42 W	301.2 Feet
1097	S 05-18 E	130.0 Feet
1099	S 79-10 E	363.1 Feet
1001-1	N 85-49 E	706.3 Feet
1001-3	S 80-52 E	706.9 Feet
1001-5	S 74-29 E	200.0 Feet
1001-7	S 74-29 E	250.1 Feet
1001-9	S 86-59 E	964.2 Feet
1001-11	S 78-12 E	922.1 Feet
1001-13	S 78-12 E	135.5 Feet
1001-15	S 75-28 E	604.9 Feet
1001-17	S 81-32 E	390.7 Feet
1001-19	S 54-23 E	466.8 Feet
1001-21	S 51-42 E	277.0 Feet
1001-23	S 71-34 E	311.8 Feet
1001-25	S 72-02 E	552.2 Feet
1201		
1213	S 69-52 W	100.0 Feet
1001-27	S 69-52 W	125.1 Feet
1001-29	N 81-06 W	181.3 Feet
1001-31	N 62-18 W	297.7 Feet
1001-33	N 56-56 W	419.3 Feet
1801-35	N 69-26 W	465.0 Feet
1001-37	N 51-47 W	334.5 Feet


SEGMENT "10"

**MONROE RESERVOIR MONUMENTATION**

MICHAEL BAKER JR., INC. JACKSON, MISS.

SCALE: 1" = 500' DATE: 1985



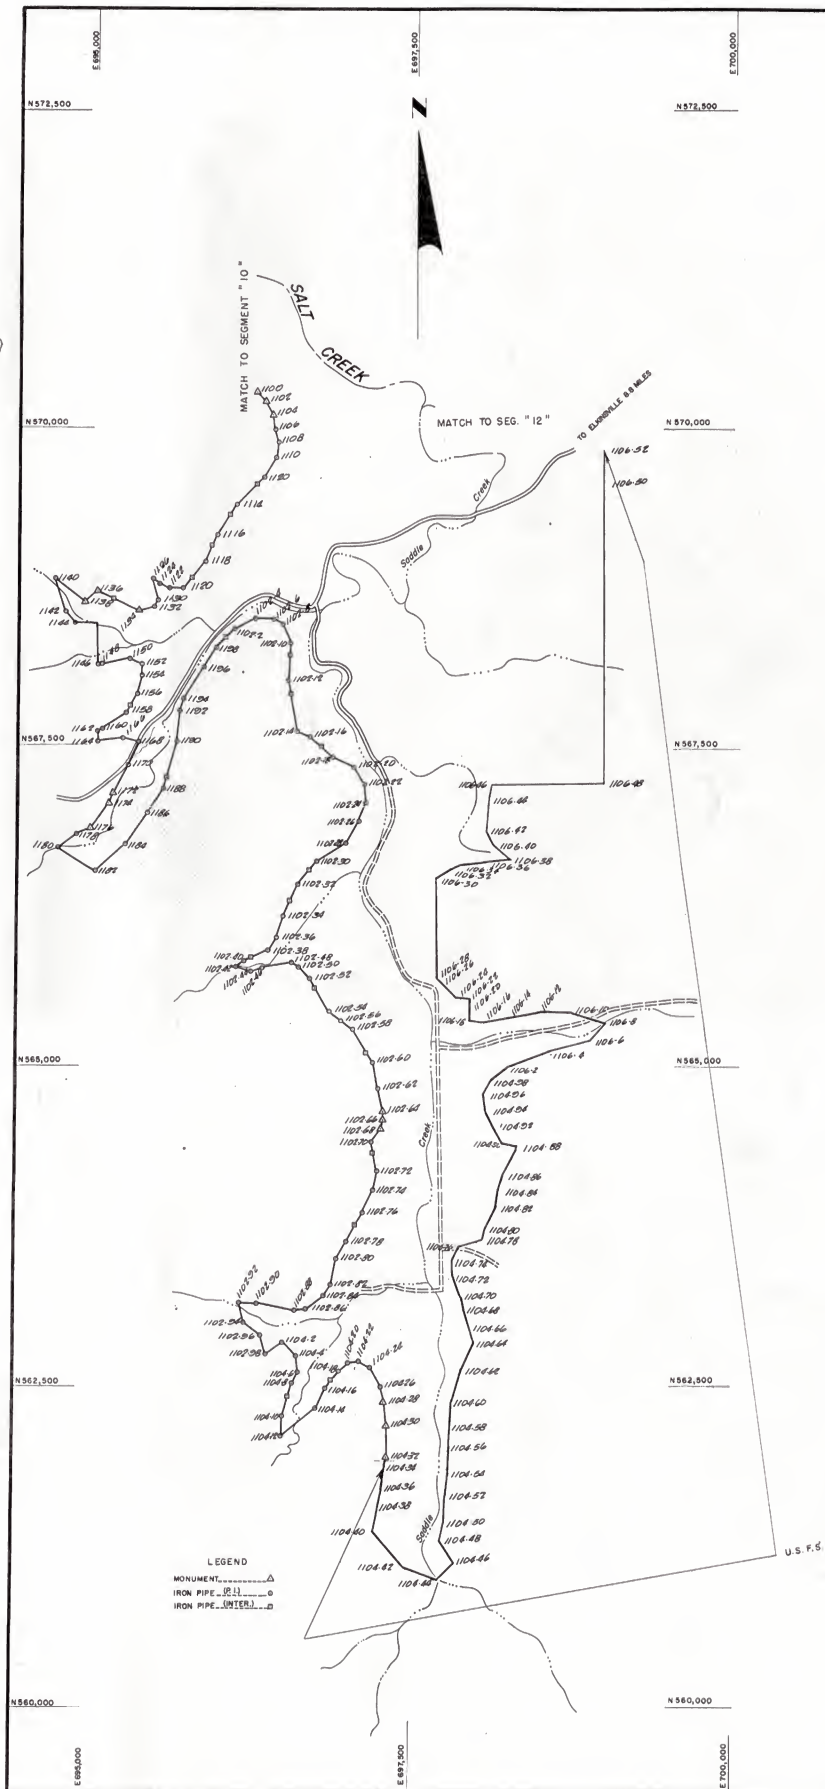

Points along reservation boundary adjacent to public owned land are not marked  
State of Indiana is in the process of adding intermediate fence posts along entire reservation boundary  
Stations shown on road row are not marked


Station	Bearing	Distance	Station	Bearing	Distance
1102-94	S 52-46 E	167.3 Feet	1100	S 44-15 E	102.1 Feet
1102-96	S 15-39 E	155.6 Feet	1102	S 30-42 E	121.2 Feet
1102-98	N 50-28 E	160.3 Feet	1104	S 10-48 E	116.8 Feet
1104-2	S 42-24 E	158.5 Feet	1106	S 15-05 E	104.1 Feet
1104-4	S 08-21 E	126.6 Feet	1108	S 08-17 W	121.3 Feet
1104-6	S 32-57 W	91.3 Feet	1110	S 30-45 W	173.7 Feet
1104-8	S 16-32 W	270.1 Feet	1112	S 44-47 W	305.9 Feet
1104-10	S 00-51 W	155.0 Feet	1114	S 32-53 W	276.0 Feet
1104-12	N 50-36 E	342.4 Feet	1116	S 22-46 W	235.0 Feet
1104-14	N 28-26 E	173.3 Feet	1118	S 40-27 W	271.7 Feet
1104-16	N 39-23 E	108.2 Feet	1120	S 88-56 W	115.8 Feet
1104-18	N 42-32 E	100.8 Feet	1122	N 83-56 W	77.3 Feet
1104-20	N 86-50 E	79.2 Feet	1124	N 50-15 W	63.0 Feet
1104-22	S 60-25 E	101.0 Feet	1126	S 12-56 E	176.7 Feet
1104-24	S 28-55 E	163.0 Feet	1130	S 33-33 W	49.3 Feet
1104-26	S 11-45 E	127.7 Feet	1132	S 72-26 W	126.7 Feet
1104-28	S 06-21 E	183.2 Feet	1134	N 65-40 W	360.0 Feet
1104-30	S 00-31 E	248.4 Feet	1136	S 51-29 W	146.5 Feet
1104-32	S 16-54 W	83.1 Feet	1138	N 52-49 W	295.7 Feet
1104-34	S 06-15 W	178.6 Feet	1140	S 17-51 E	269.4 Feet
1104-36	S 12-03 W	162.8 Feet	1142	S 38-36 E	113.0 Feet
1104-38	S 10-41 W	180.8 Feet	1144		
1104-40	S 40-04 E	349.0 Feet	1146	N 76-48 E	15.0 Feet
1104-42	S 69-54 E	293.1 Feet	1148	N 81-48 E	219.8 Feet
1104-44	N 44-02 E	172.7 Feet	1150	S 72-18 E	102.9 Feet
1104-46	N 31-56 W	196.1 Feet	1152	S 00-08 E	92.1 Feet
1104-48	N 12-29 E	135.1 Feet	1154	S 15-35 W	145.2 Feet
1104-50	N 01-10 E	219.1 Feet	1156	S 26-35 W	172.1 Feet
1104-52	N 07-16 E	185.4 Feet	1158	S 55-57 W	227.2 Feet
1104-54	N 02-14 E	203.7 Feet	1160	S 62-37 W	43.5 Feet
1104-56	N 01-08 E	171.5 Feet	1162		
1104-58	N 05-40 E	191.8 Feet	1164	N 80-47 E	191.0 Feet
1104-60	N 18-00 E	255.6 Feet	1166	S 73-49 E	123.7 Feet
1104-62	N 22-12 E	230.3 Feet	1168	S 22-32 W	180.0 Feet
1104-64	N 15-41 W	121.2 Feet	1170	S 25-31 W	256.8 Feet
1104-66	N 18-35 W	157.0 Feet	1172	S 17-25 W	85.8 Feet
1104-68	N 09-33 W	90.8 Feet	1174	S 35-45 W	248.6 Feet
1104-70	N 22-01 W	173.1 Feet	1176	S 71-11 W	111.6 Feet
1104-72	N 01-01 W	123.3 Feet	1178	S 51-53 W	182.5 Feet
1104-74	N 22-19 E	125.9 Feet	1180	S 57-01 E	335.9 Feet
1104-76	N 73-06 E	205.4 Feet	1182	N 48-11 E	322.4 Feet
1104-78	N 10-20 E	85.8 Feet	1184	N 32-54 E	301.5 Feet
1104-80	N 26-21 E	188.8 Feet	1186	N 33-57 E	220.4 Feet
1104-82	N 05-58 E	119.8 Feet	1188	N 15-20 E	385.6 Feet
1104-84	N 14-16 E	133.9 Feet	1190	N 05-40 E	238.1 Feet
1104-86	N 28-16 E	239.9 Feet	1192	N 12-25 E	95.9 Feet
1104-88	N 71-17 W	113.3 Feet	1194	N 34-04 E	287.9 Feet
1104-90	N 33-12 W	153.0 Feet	1196	N 30-43 E	186.0 Feet
1104-92	N 27-50 W	120.1 Feet	1198	N 43-33 E	212.0 Feet
1104-94	N 04-49 W	146.0 Feet	1102-2	N 61-19 E	177.5 Feet
1104-96	N 22-43 E	112.1 Feet	1102-4	S 86-22 E	144.6 Feet
1104-98	N 50-15 E	180.6 Feet	1102-6	S 61-30 E	85.0 Feet
1106-2	N 70-45 E	857.9 Feet	1102-8	S 21-55 E	163.2 Feet
1106-4	N 75-16 E	322.4 Feet	1102-10	S 03-50 W	289.7 Feet
1106-6	N 40-50 E	175.7 Feet	1102-12	S 09-11 E	406.0 Feet
1106-8	N 72-40 W	281.8 Feet	1102-14	S 69-55 E	116.3 Feet
1106-10	N 89-30 W	259.6 Feet	1102-16	S 47-17 E	249.2 Feet
1106-12	S 77-26 W	240.2 Feet	1102-18	S 65-57 E	179.1 Feet
1106-14	S 79-55 W	198.9 Feet	1102-20	S 30-09 E	154.0 Feet
1106-16	N 81-50 W	99.9 Feet	1102-22	S 06-38 E	138.3 Feet
1106-18	N 01-49 E	93.3 Feet	1102-24	S 19-29 W	158.9 Feet
1106-20	N 11-32 W	80.9 Feet	1102-26	S 30-38 W	202.8 Feet
1106-22	N 81-44 W	99.8 Feet	1102-28	S 59-20 W	259.3 Feet
1106-24	N 47-00 W	174.5 Feet	1102-30	S 37-49 W	230.1 Feet
1106-26	N 42-24 W	51.7 Feet	1102-32	S 24-10 W	271.8 Feet
1106-28	N 00-15 W	770.0 Feet	1102-34	S 16-03 W	177.3 Feet
1106-30	N 52-05 E	136.8 Feet	1102-36	S 36-28 W	128.7 Feet
1106-32	N 72-47 E	95.7 Feet	1102-38	S 63-52 W	194.7 Feet
1106-34	N 83-57 E	170.9 Feet	1102-40	S 54-31 W	75.6 Feet
1106-36	N 84-31 E	214.5 Feet	1102-42	S 69-45 E	112.0 Feet
1106-38	N 50-38 W	183.9 Feet	1102-44	N 70-30 E	95.5 Feet
1106-40	N 24-45 W	116.6 Feet	1102-46	N 80-11 E	229.7 Feet
1106-42	N 04-56 E	256.8 Feet	1102-48	S 65-09 E	65.2 Feet
1106-44	N 11-42 E	116.2 Feet	1102-50	S 42-08 E	128.3 Feet
1106-46	East	877.0 Feet	1102-52	S 30-52 E	295.7 Feet
1106-48	North	2360.0 Feet	1102-54	S 51-48 E	124.9 Feet
1106-50	North	270.0 Feet	1102-56	S 50-21 E	112.3 Feet
1106-52	N 88-50 E	1240.0 Feet	1102-58	S 32-43 E	294.5 Feet
1202			1102-60	S 12-33 E	224.2 Feet
			1102-62	S 09-51 E	180.0 Feet
			1102-64	S 04-16 W	63.2 Feet
			1102-66	S 04-16 W	72.8 Feet
			1102-68	S 35-17 W	120.5 Feet
			1102-70	S 07-38 E	238.1 Feet
			1102-72	S 10-36 W	142.2 Feet
			1102-74	S 23-08 W	194.6 Feet
			1102-76	S 28-44 W	266.0 Feet
			1102-78	S 28-50 W	148.4 Feet
			1102-80	S 12-11 W	205.3 Feet
			1102-82	S 31-33 W	100.6 Feet
			1102-84	S 51-03 W	166.5 Feet
			1102-86	S 82-22 W	92.8 Feet
			1102-88	N 79-36 W	299.8 Feet
			1102-90	N 88-04 W	140.4 Feet
			1102-92	S 12-49 E	154.7 Feet

SEGMENT "11"

MONROE RESERVOIR  
MONUMENTATION

MICHAEL BAKER JR, INC. JACKSON, MISS.  
SCALE: 1"=500' DATE: 1965



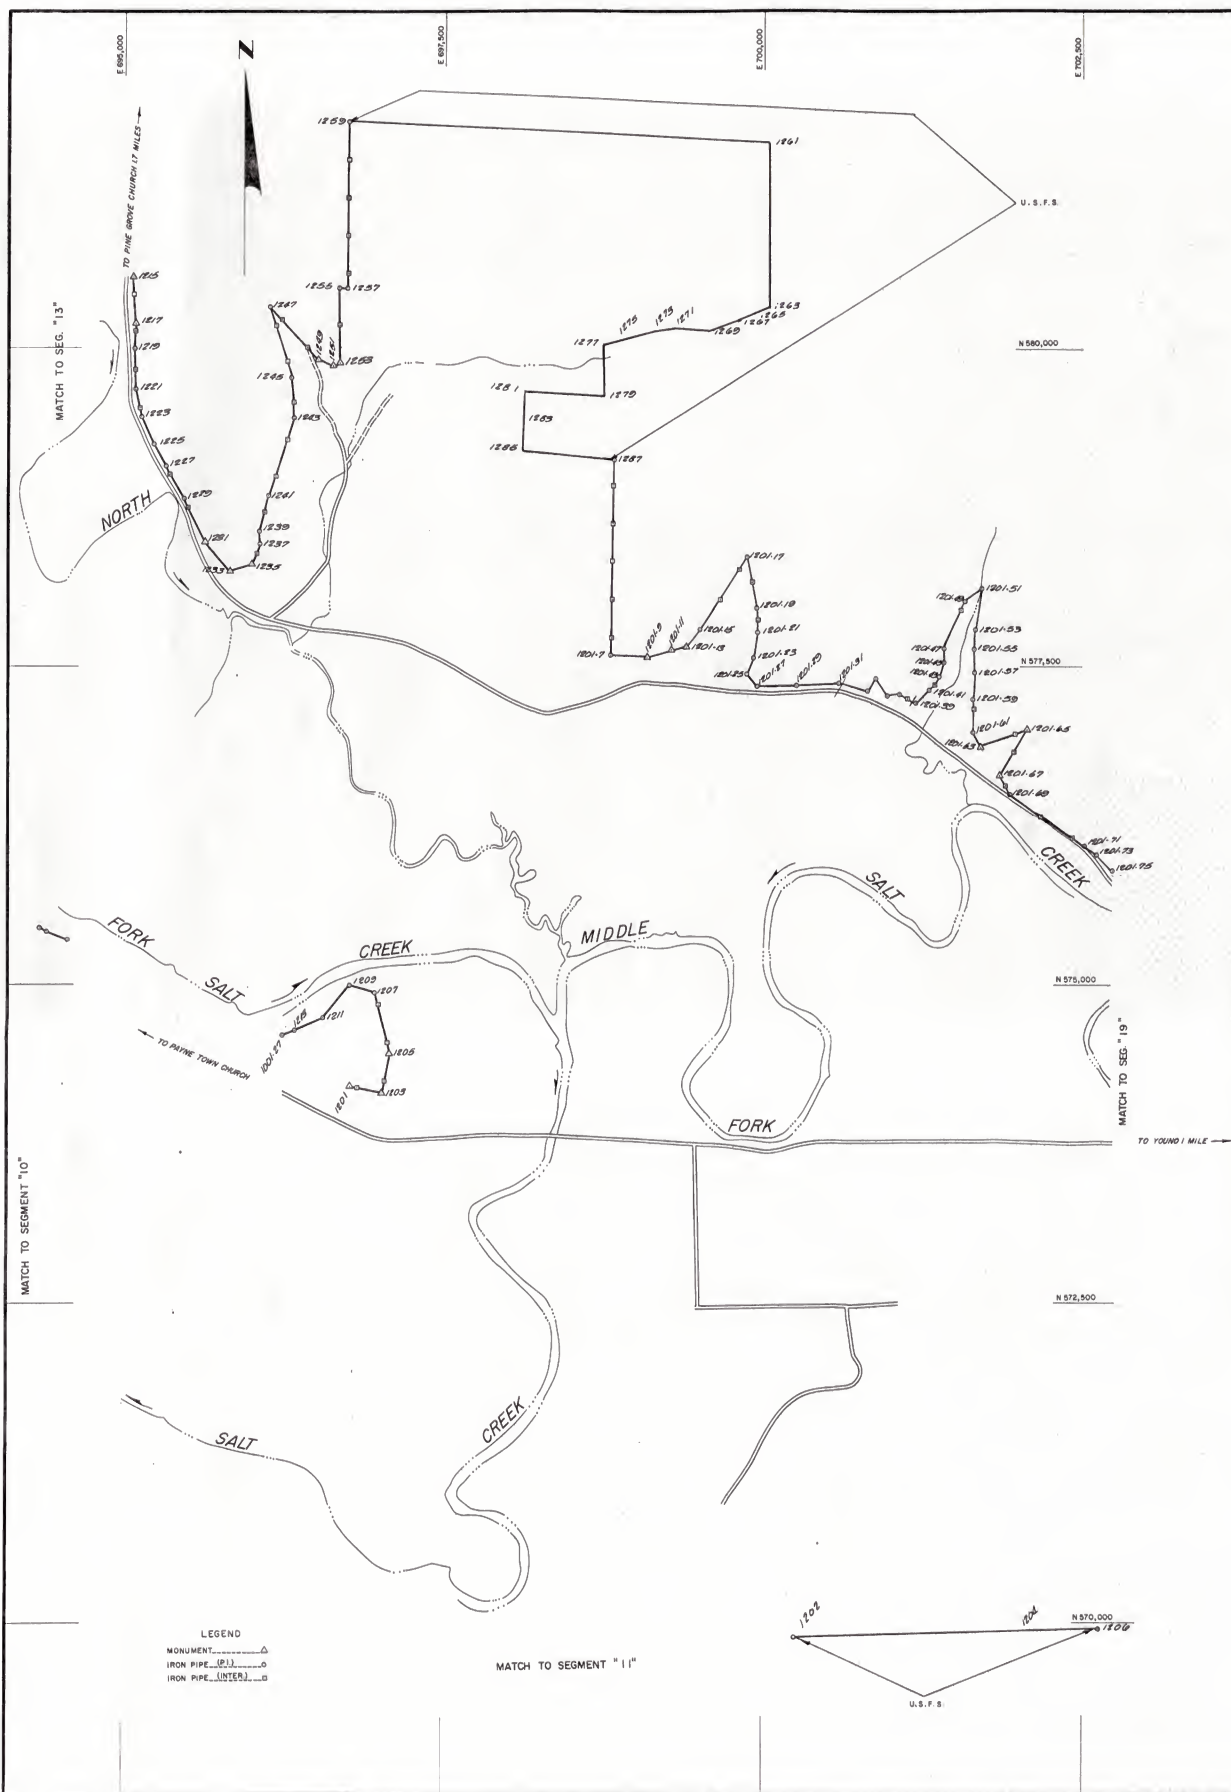

Station	Bearing	Distance
1202	N 88-00 E	1833.0 Feet
1204	N 88-00 E	581.1 Feet
1206	S 23-08 W	327.5 Feet
1207	S 77-42 E	243.0 Feet
1209	N 12-58 E	320.3 Feet
1211	N 13-43 W	426.4 Feet
1213	N 73-26 W	213.0 Feet
1215	S 38-42 W	327.1 Feet
1217	S 64-26 W	241.5 Feet
1219	S 69-52 W	100.0 Feet
1221	S 04-29 E	367.1 Feet
1223	S 02-56 W	195.1 Feet
1225	S 02-16 E	319.6 Feet
1227	S 11-38 E	228.2 Feet
1229	S 22-59 E	236.0 Feet
1231	S 30-07 E	196.3 Feet
1233	S 29-02 E	285.2 Feet
1235	S 26-03 E	378.9 Feet
1237	S 39-22 E	308.7 Feet
1239	N 69-43 E	179.0 Feet
1241	N 22-19 E	171.2 Feet
1243	N 03-23 W	102.0 Feet
1245	N 15-02 E	290.3 Feet
1247	N 17-12 E	636.3 Feet
1249	N 01-26 W	322.4 Feet
1251	N 17-33 W	582.6 Feet
1253	S 41-49 E	562.2 Feet
1255	S 69-53 E	129.7 Feet
1257	N 62-21 E	60.6 Feet
1259	N 00-05 E	590.0 Feet
1261	S 87-25 E	62.5 Feet
1263	North	1312.8 Feet
1265	S 87-25 E	3320.0 Feet
1267	South	1285.0 Feet
1269	S 65-25 W	120.0 Feet
1271	S 65-25 W	140.0 Feet
1273	S 69-10 W	250.0 Feet
1275	N 84-10 W	270.0 Feet
1277	S 81-15 W	160.0 Feet
1279	S 75-45 W	275.0 Feet
1281	S 71-30 W	140.0 Feet
1283	S 01-30 E	400.0 Feet
1285	N 86-20 W	620.0 Feet
1287	S 03-20 W	220.0 Feet
1201-7	S 01-20 E	250.0 Feet
1201-9	S 84-30 E	710.0 Feet
1201-11	S 00-40 W	1540.0 Feet
1201-13	S 87-01 E	290.2 Feet
1201-15	N 76-01 E	190.0 Feet
1201-17	N 76-01 E	126.8 Feet
1201-19	N 38-02 E	173.7 Feet
1201-21	N 32-47 E	681.9 Feet
1201-23	S 11-01 E	401.5 Feet
1201-25	S 01-56 E	191.1 Feet
1201-27	S 08-53 W	205.9 Feet
1201-29	S 21-05 W	141.4 Feet
1201-31	S 40-05 E	119.8 Feet
1201-33	N 88-30 E	315.9 Feet
1201-35	N 87-37 E	336.4 Feet
1201-37	N 68-45 E	183.6 Feet
1201-39	S 83-27 E	182.9 Feet
1201-41	S 63-28 E	270.6 Feet
1201-43	S 23-34 E	89.7 Feet
1201-45	N 57-46 E	143.8 Feet
1201-47	N 36-08 E	125.2 Feet
1201-49	N 21-53 E	118.9 Feet
1201-51	North	119.8 Feet
1201-53	N 23-18 E	418.6 Feet
1201-55	N 54-15 E	158.2 Feet
1201-57	S 08-43 W	366.5 Feet
1201-59	S 06-35 W	115.4 Feet
1201-61	S 03-53 E	196.3 Feet
1201-63	S 03-12 W	207.7 Feet
1201-65	S 00-20 W	262.1 Feet
1201-67	S 54-09 E	124.3 Feet
1201-69	N 70-25 E	394.3 Feet
1201-71	S 31-12 W	424.9 Feet
1201-73	S 27-15 E	178.3 Feet
1201-75	S 54-39 E	670.0 Feet
1901	S 54-39 E	153.8 Feet
	S 47-57 E	186.3 Feet
	S 47-57 E	144.9 Feet

Points along reservation boundary adjacent to public owned land are not marked

State of Indiana is in the process of adding intermediate fence posts along entire reservation boundary

Stations shown on road row are not marked


SEGMENT "12"

## MONROE RESERVOIR MONUMENTATION

MICHAEL BAKER JR., INC. JACKSON, MISS.

SCALE: 1" = 500' DATE 1965



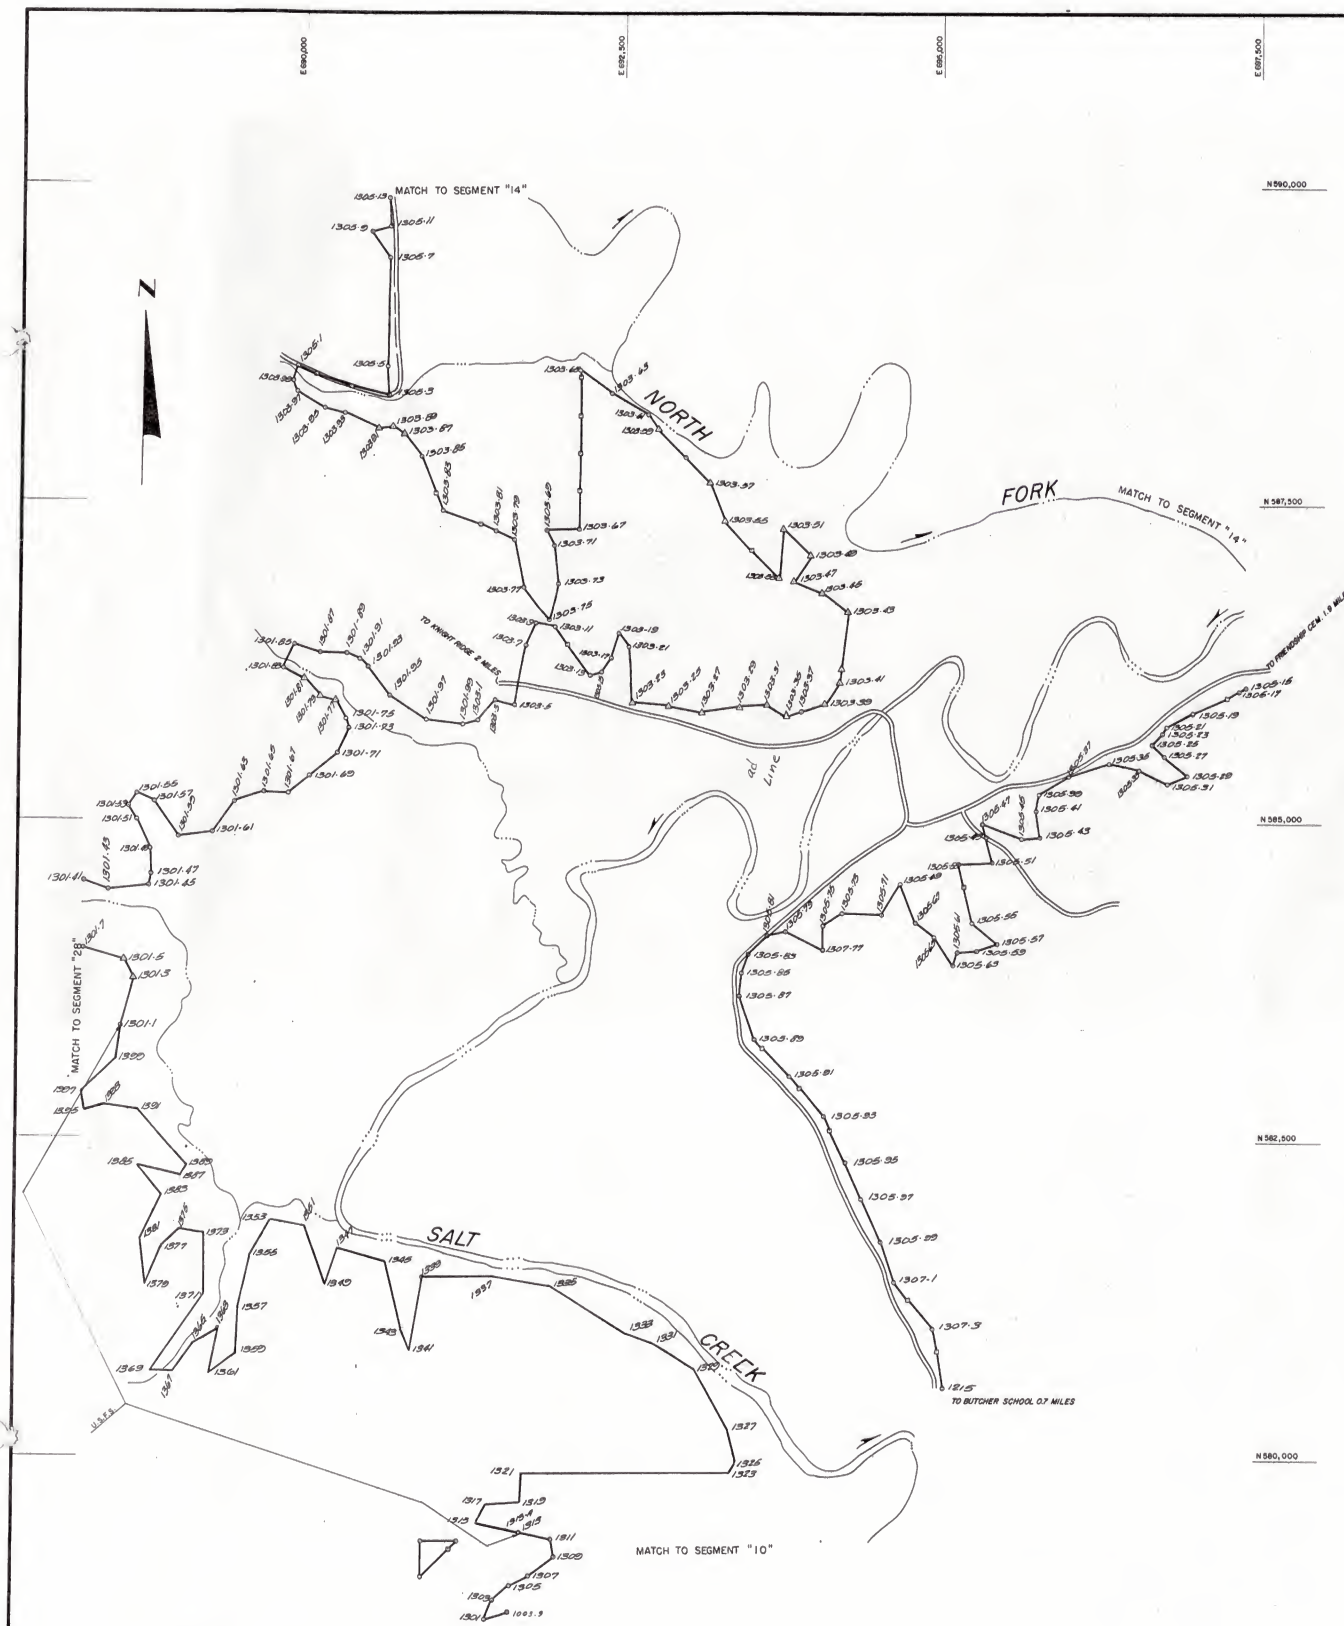

Points along reservation boundary adjacent to public owned land are not marked  
State of Indiana is in the process of adding intermediate fence posts along entire reservation boundary  
Stations shown on road row are not marked


Station	Bearing	Distance	Station	Bearing	Distance	Station	Bearing	Distance
1305-15	S 67-04 W	79.7 Feet	1301-93	S 38-56 E	265.6 Feet	1301	N 24-03 E	155.7 Feet
1305-17	S 64-52 W	416.3 Feet	1301-95	S 56-00 E	344.9 Feet	1303	N 48-12 E	176.9 Feet
1305-19	S 60-40 W	237.1 Feet	1301-97	S 83-54 E	286.4 Feet	1305	N 61-41 E	163.2 Feet
1305-21	S 38-52 W	58.0 Feet	1301-99	N 74-13 E	115.6 Feet	1307	N 54-04 E	247.6 Feet
1305-23	S 38-52 W	110.0 Feet	1303-1	N 41-31 E	207.9 Feet	1309	N 11-56 W	147.4 Feet
1305-25	S 45-22 E	129.3 Feet	1303-3	S 78-18 E	161.3 Feet	1311	N 77-03 W	256.9 Feet
1305-27	S 50-29 E	239.3 Feet	1303-5	N 09-46 E	471.8 Feet	1313	N 77-03 W	86.8 Feet
1305-29	S 66-28 W	175.3 Feet	1303-7	N 24-40 E	193.8 Feet	1313-A	N 77-03 W	256.2 Feet
1305-31	S 63-51 W	251.8 Feet	1303-9	S 80-05 E	152.5 Feet	1315	N 30-57 E	169.9 Feet
1305-33	N 77-30 W	236.7 Feet	1303-11	S 34-46 E	478.1 Feet	1317	N 87-36 E	244.3 Feet
1305-35	S 72-11 W	336.8 Feet	1303-13	N 68-10 E	99.7 Feet	1319	N 02-00 E	235.0 Feet
1305-37	S 56-39 W	270.1 Feet	1303-15	N 37-09 E	123.7 Feet	1321	N 82-57 E	1620.0 Feet
1305-39	S 13-39 W	126.1 Feet	1303-17	N 17-21 E	208.1 Feet	1323	N 40-58 E	104.4 Feet
1305-41	S 08-47 E	207.6 Feet	1303-19	S 34-44 E	125.2 Feet	1325	N 18-39 W	281.8 Feet
1305-43	N 80-12 W	143.1 Feet	1303-21	S 06-24 E	436.6 Feet	1327	N 29-51 W	539.6 Feet
1305-45	N 68-59 W	333.7 Feet	1303-23	S 84-18 E	288.0 Feet	1329	N 59-36 W	374.6 Feet
1305-47	S 16-43 E	91.8 Feet	1303-25	S 78-55 E	267.0 Feet	1331	N 69-43 W	228.7 Feet
1305-49	S 16-43 E	212.4 Feet	1303-27	N 82-00 E	297.0 Feet	1333	N 58-21 W	697.2 Feet
1305-51	S 86-42 W	265.4 Feet	1303-29	N 85-10 E	211.0 Feet	1335	N 81-17 W	456.6 Feet
1305-53	S 12-00 E	480.6 Feet	1303-31	S 61-16 E	173.6 Feet	1337	S 89-54 W	549.5 Feet
1305-55	S 51-30 E	256.7 Feet				1339	S 09-56 W	584.4 Feet
1305-57	S 70-06 W	164.6 Feet	1303-35	N 72-55 E	115.0 Feet	1341	N 23-46 W	163.6 Feet
1305-59	S 84-39 W	160.3 Feet	1303-37	N 72-55 E	197.0 Feet	1343	N 13-20 W	561.5 Feet
1305-61	S 15-22 W	103.8 Feet	1303-39	N 34-48 E	210.0 Feet	1345	N 74-48 W	391.2 Feet
1305-63	N 32-54 W	266.2 Feet	1303-41	N 06-06 E	242.4 Feet	1347	S 18-03 W	291.8 Feet
1305-65	N 55-05 W	184.8 Feet	1303-41A	N 06-06 E	312.6 Feet	1349	N 21-07 W	488.5 Feet
1305-67	N 20-52 W	326.9 Feet	1303-43	N 54-22 W	255.0 Feet	1351	N 79-05 W	258.4 Feet
1305-69	S 31-52 W	277.4 Feet	1303-45	N 69-14 W	268.2 Feet	1353	S 29-15 W	328.1 Feet
1305-71	N 87-32 W	310.9 Feet	1303-47	N 32-59 E	243.2 Feet	1355	S 11-69 W	423.5 Feet
1305-73	S 56-06 W	183.4 Feet	1303-49	N 66-15 W	295.2 Feet	1357	S 02-52 W	339.8 Feet
1305-75	S 02-33 E	199.3 Feet	1303-51	S 05-41 W	388.7 Feet	1359	S 48-26 W	290.3 Feet
1305-77	N 62-57 W	339.9 Feet	1303-53	N 43-12 W	611.4 Feet	1361	N 12-09 E	384.4 Feet
1305-79	S 72-07 W	153.0 Feet	1303-55	N 21-49 W	329.2 Feet	1363	S 49-58 W	232.3 Feet
1305-81	S 45-03 W	203.6 Feet	1303-57	N 44-26 W	583.2 Feet	1365	S 33-34 W	278.2 Feet
1305-83	S 20-15 W	153.8 Feet	1303-59	N 35-22 W	136.0 Feet	1367	N 84-02 W	171.6 Feet
1305-85	S 04-23 W	178.2 Feet	1303-61	N 59-49 W	334.1 Feet	1369	N 34-34 E	714.9 Feet
1305-87	S 19-17 E	363.4 Feet	1303-63	N 53-51 W	312.1 Feet	1371	N 00-08 W	482.5 Feet
1305-89	S 43-21 E	397.7 Feet	1303-65	S 00-18 E	1245.5 Feet	1373	N 80-40 W	190.6 Feet
1305-91	S 41-39 E	420.3 Feet	1303-67	S 88-42 W	257.2 Feet	1375	S 48-45 W	193.2 Feet
1305-93	S 24-34 E	401.5 Feet	1303-69	S 22-52 E	134.0 Feet	1377	S 22-19 W	329.5 Feet
1305-95	S 25-03 E	311.6 Feet	1303-71	S 07-27 E	297.8 Feet	1379	N 06-16 W	366.2 Feet
1305-97	S 24-25 E	372.3 Feet	1303-73	S 12-28 W	279.8 Feet	1381	N 25-03 E	378.7 Feet
1305-99	S 19-06 E	333.5 Feet	1303-75	N 41-32 W	323.3 Feet	1383	N 37-20 W	283.5 Feet
1307-1	S 40-02 E	474.3 Feet	1303-77	N 10-58 W	373.8 Feet	1385	S 75-06 E	329.6 Feet
1307-3	S 09-31 E	464.3 Feet	1303-79	N 61-30 W	167.1 Feet	1387	N 30-53 E	104.2 Feet
1215			1303-81	N 69-55 W	445.3 Feet	1389	N 41-39 W	585.6 Feet
			1303-83	N 22-01 W	457.0 Feet	1391	N 81-06 E	268.9 Feet
			1303-85	N 39-22 W	224.4 Feet	1393	S 70-64 W	147.7 Feet
			1303-87	N 57-00 W	105.5 Feet	1395	N 08-59 W	165.5 Feet
			1303-89	S 81-12 W	100.9 Feet	1397	N 44-62 E	369.5 Feet
			1303-91	N 65-26 W	304.8 Feet	1399	N 09-02 E	248.5 Feet
			1303-93	N 78-22 W	154.5 Feet	1301-1	N 13-52 E	394.9 Feet
			1303-95	N 58-18 W	256.4 Feet	1301-3	N 28-40 W	153.8 Feet
			1303-97	N 51-09 W	90.1 Feet	1301-5	N 73-69 W	328.6 Feet
			1303-99	N 16-00 E	123.3 Feet	1301-7	N 49-54 W	234.0 Feet
			1305-1	Easterly	750.0 Feet	2801		
			1305-3	N 02-53 W	222.5 Feet			
			1305-5	N 01-12 E	857.5 Feet	1301-61	S 69-01 E	205.4 Feet
			1305-7	N 34-19 W	249.6 Feet	1301-63	N 82-05 E	317.6 Feet
			1305-9	N 73-36 E	141.2 Feet	1301-65	N 18-07 E	86.2 Feet
			1305-11	N 01-40 E	226.7 Feet	1301-67	N 01-37 W	210.8 Feet
			1305-13	N 39-43 W	68.2 Feet	1301-69	N 24-00 W	259.7 Feet
			1401			1301-51	N 33-50 W	123.8 Feet
						1301-53	N 31-64 E	116.4 Feet
						1301-55	S 67-05 E	158.2 Feet
						1301-57	S 34-59 E	327.0 Feet
						1301-59	N 82-56 E	267.9 Feet
						1301-61	N 35-33 E	289.5 Feet
						1301-63	N 71-19 E	237.8 Feet
						1301-65	S 86-10 E	206.1 Feet
						1301-67	N 48-61 E	209.9 Feet
						1301-69	N 49-43 E	280.2 Feet
						1301-71	N 24-57 E	212.1 Feet
						1301-73	N 21-17 W	78.4 Feet
						1301-75	N 27-21 W	165.0 Feet
						1301-77	N 70-56 W	105.5 Feet
						1301-79	N 47-32 W	201.1 Feet
						1301-81	N 62-04 W	181.3 Feet
						1301-83	N 23-59 E	200.2 Feet
						1301-85	S 71-69 E	189.1 Feet
						1301-87	S 86-00 E	222.1 Feet
						1301-89	S 68-53 E	131.9 Feet
						1301-91	S 38-56 E	70.6 Feet

SEGMENT "13"

MONROE RESERVOIR  
MONUMENTATION

MICHAEL BAKER JR., INC.	JACKSON, MISS.
SCALE: 1" = 500'	DATE 1965



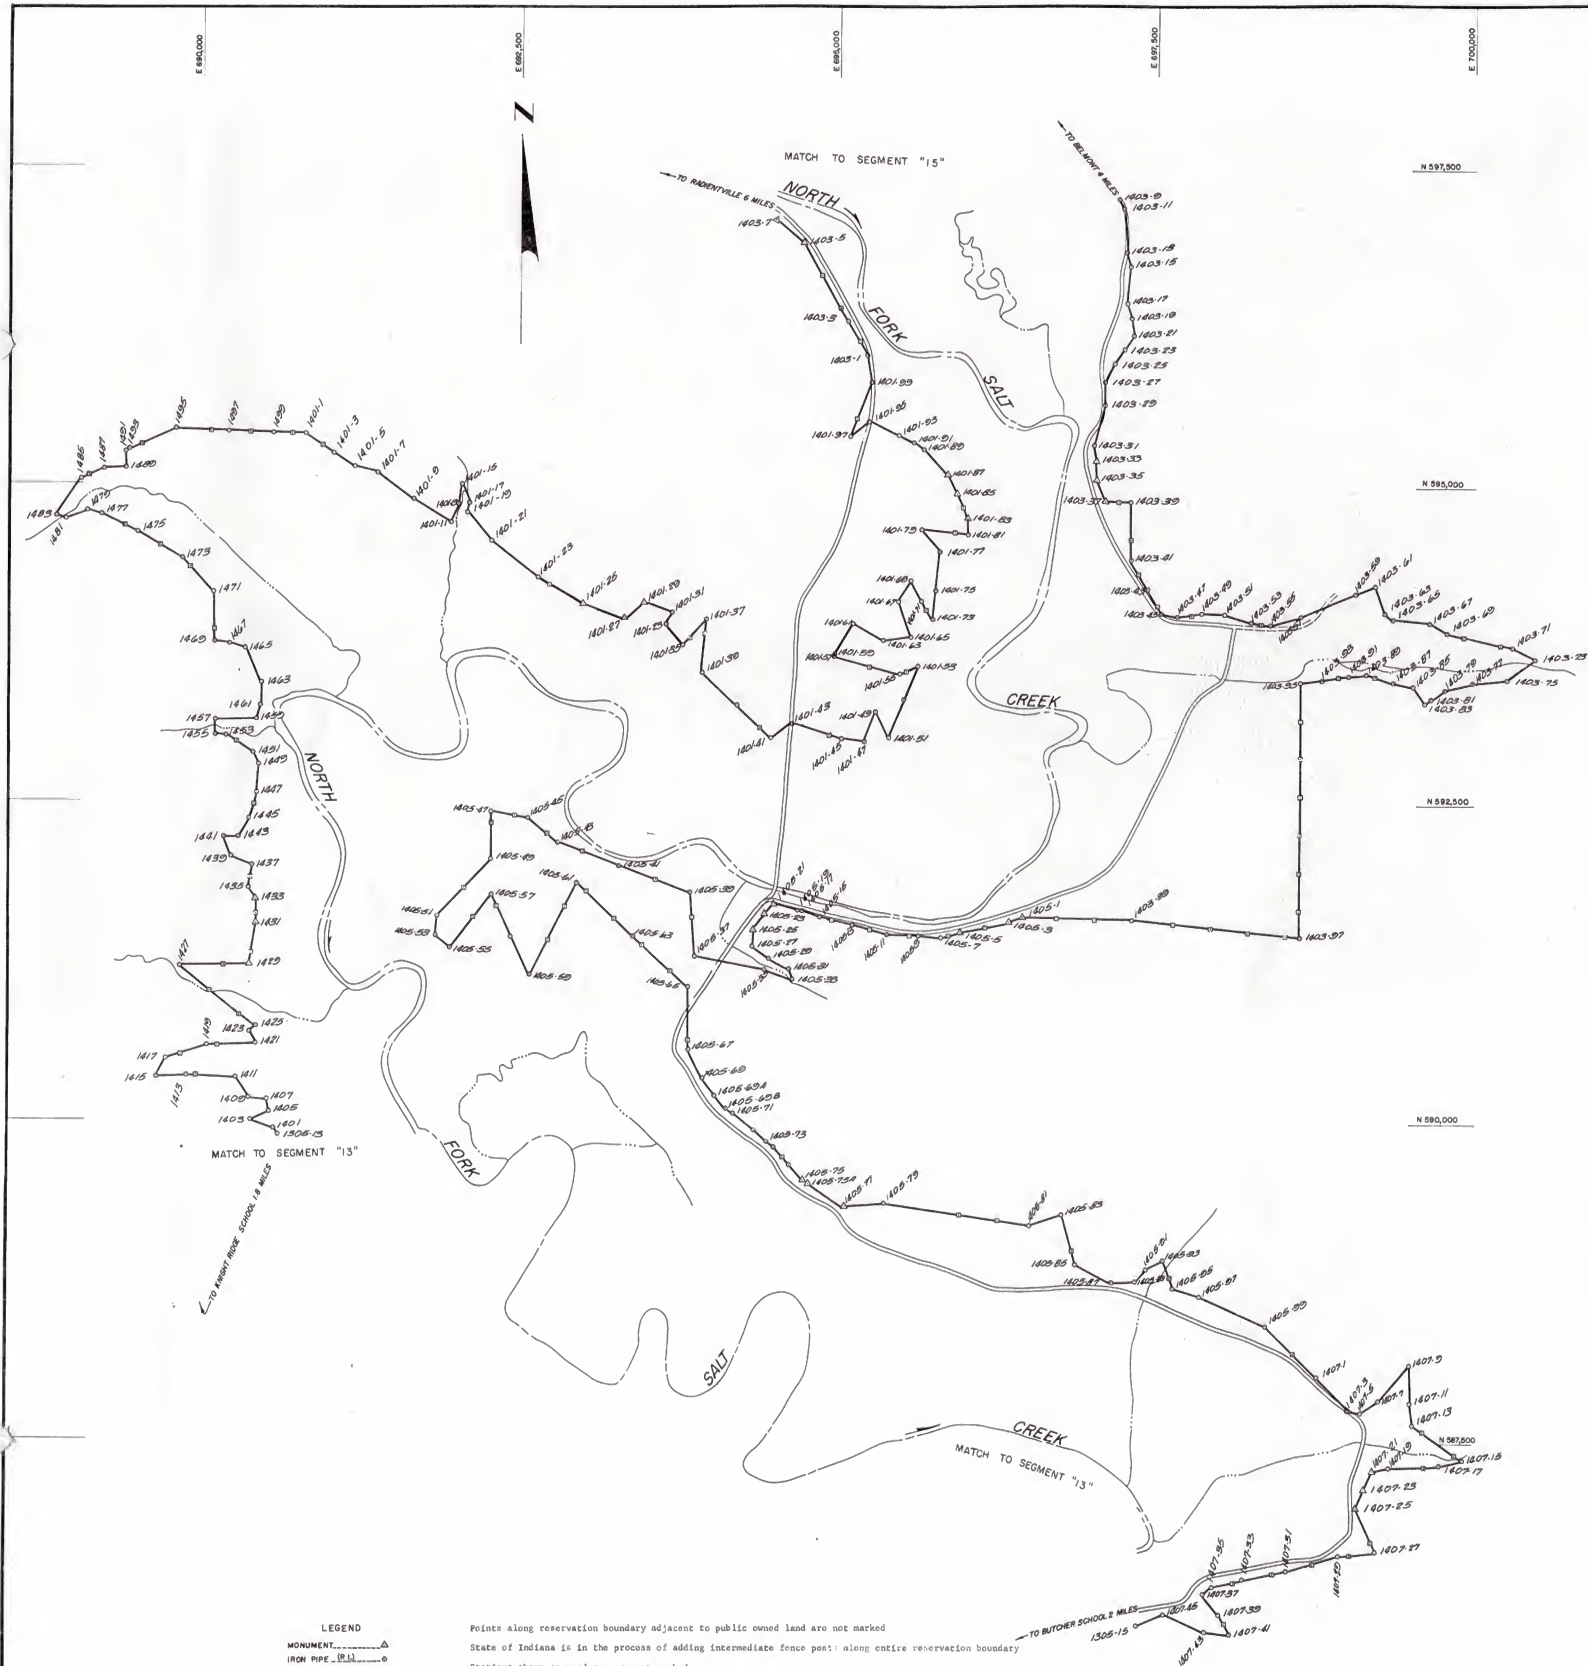

LEGEND  
MONUMENT.   
IRON PIPE.   
IRON POST.

Points along reservation boundary adjacent to public owned land are not marked  
State of Indiana is in the process of adding intermediate fence post; along entire reservation boundary  
Stations shown on road row are not marked

Station	Bearing	Distance	Station	Bearing	Distance	Station	Bearing	Distance
1405-73A	S 56-30 E	329.6 Feet	1401-89	N 56-25 W	94.8 Feet	1401	N 70-52 W	185.7 Feet
1405-77	N 87-14 E	323.6 Feet	1401-91	N 61-51 W	132.8 Feet	1403	N 55-26 E	160.1 Feet
1405-79	S 81-47 E	1147.9 Feet	1401-93	N 65-54 W	253.9 Feet	1405	N 09-31 W	98.1 Feet
1405-81	N 71-57 E	272.2 Feet	1401-95	S 51-42 W	182.9 Feet	1407	N 85-51 W	142.8 Feet
1405-83	S 14-55 E	404.1 Feet	1401-97	N 26-27 E	435.1 Feet	1409	N 33-01 W	184.4 Feet
1405-85	S 63-51 E	326.5 Feet	1401-99	N 08-51 W	214.6 Feet	1411	N 86-47 W	378.4 Feet
1405-87	S 88-51 E	177.1 Feet	1403-1	N 30-09 W	304.4 Feet	1413	S 86-31 W	246.7 Feet
1405-89	N 41-49 E	138.6 Feet	1403-3	N 30-09 W	714.7 Feet	1415	N 25-49 E	160.2 Feet
1405-91	N 60-09 E	145.0 Feet	1403-5	N 49-30 W	272.6 Feet	1417	N 71-38 E	346.8 Feet
1405-93	S 20-30 E	239.8 Feet	1403-7	N 49-30 W	131.0 Feet	1419	N 88-30 E	380.5 Feet
1405-95	S 73-00 E	216.2 Feet	1501			1421	N 29-30 W	101.7 Feet
1405-97	S 65-19 E	567.7 Feet	1403-9	S 32-27 E	80.0 Feet	1423	N 47-49 E	65.9 Feet
1405-99	S 46-28 E	561.4 Feet	1403-11	S 01-13 E	344.2 Feet	1425	N 51-25 W	757.7 Feet
1407-1	S 42-39 E	359.8 Feet	1403-13	S 15-49 E	108.0 Feet	1427	N 88-37 E	540.3 Feet
1407-3	S 79-31 E	107.0 Feet	1403-15	S 04-12 W	292.7 Feet	1429	N 10-25 E	323.6 Feet
1407-5	N 54-01 E	164.9 Feet	1403-17	S 16-11 E	123.4 Feet	1431	N 05-41 W	192.6 Feet
1407-7	N 40-52 E	372.0 Feet	1403-19	S 08-09 E	136.8 Feet	1433	N 27-41 W	103.1 Feet
1407-9	S 00-06 E	298.0 Feet	1403-21	S 35-04 W	132.0 Feet	1435	N 05-23 E	179.1 Feet
1407-11	S 09-24 E	170.4 Feet	1403-23	S 35-41 W	130.6 Feet	1437	N 67-47 W	171.3 Feet
1407-13	S 53-59 E	477.0 Feet	1403-25	S 23-14 W	165.0 Feet	1439	N 21-48 W	158.0 Feet
1407-15	S 75-19 W	182.4 Feet	1403-27	S 00-41 W	178.7 Feet	1441	N 86-39 E	113.4 Feet
1407-17	S 88-46 W	400.5 Feet	1403-29	S 16-17 W	328.1 Feet	1443	N 30-23 E	170.1 Feet
1407-19	S 77-34 W	140.6 Feet	1403-31	S 09-24 E	128.0 Feet	1445	N 15-37 E	220.0 Feet
1407-21	S 21-11 W	152.0 Feet	1403-33	S 00-49 W	148.4 Feet	1447	N 03-33 E	218.7 Feet
1407-23	S 22-20 W	160.6 Feet	1403-35	S 24-16 E	180.4 Feet	1449	N 25-40 W	96.5 Feet
1407-25	S 22-58 E	380.1 Feet	1403-37	S 88-43 E	200.0 Feet	1451	N 58-26 W	246.3 Feet
1407-27	S 84-54 W	283.9 Feet	1403-39	S 00-55 E	455.0 Feet	1453	West	90.0 Feet
1407-29	S 73-40 W	416.1 Feet	1403-41	S 28-15 E	270.6 Feet	1455	N 00-25 W	120.0 Feet
1407-31	S 79-18 W	355.5 Feet	1401-43	S 32-39 E	224.4 Feet	1457	East	325.0 Feet
1407-33	S 76-35 W	251.3 Feet	1403-45	S 76-55 E	118.5 Feet	1459	N 18-40 E	105.0 Feet
1407-35	S 49-52 W	83.7 Feet	1403-47	N 82-07 E	194.3 Feet	1461	N 00-56 E	177.1 Feet
1407-37	S 37-36 E	205.4 Feet	1403-49	N 89-14 E	176.4 Feet	1463	N 24-15 W	297.2 Feet
1407-39	S 27-21 E	192.2 Feet	1403-51	S 71-06 E	224.1 Feet	1465	N 71-08 W	134.2 Feet
1407-41	N 82-22 W	192.2 Feet	1403-53	S 85-18 E	148.3 Feet	1467	N 81-26 W	112.7 Feet
1407-43	N 68-54 W	347.0 Feet	1403-55	N 74-59 E	242.7 Feet	1469	N 03-02 W	350.0 Feet
1407-45	S 67-04 W	201.1 Feet	1403-57	N 67-59 E	476.0 Feet	1471	N 42-33 W	361.9 Feet
1305-15			1403-59	N 67-54 E	160.5 Feet	1473	N 60-02 W	404.1 Feet
			1401-61	S 20-47 E	220.6 Feet	1475	N 63-27 W	325.9 Feet
			1403-63	S 48-00 E	72.3 Feet	1477	N 79-47 W	110.0 Feet
			1403-65	S 83-50 E	298.8 Feet	1479	S 70-47 W	178.2 Feet
			1403-67	S 61-18 E	156.2 Feet	1481	N 74-21 W	76.1 Feet
			1403-69	S 77-32 E	520.5 Feet	1483	N 32-43 E	344.6 Feet
			1403-71	S 61-43 E	199.6 Feet	1485	N 67-17 E	199.0 Feet
			1403-73	S 55-16 W	272.5 Feet	1487	N 89-07 E	170.0 Feet
			1403-75	S 83-19 W	262.8 Feet	1489	N 00-36 W	130.0 Feet
			1403-77	S 75-35 W	227.5 Feet	1491	N 51-52 E	31.4 Feet
			1403-79	S 55-29 W	130.8 Feet	1493	N 66-37 E	405.1 Feet
			1403-81	S 56-27 W	56.2 Feet	1495	S 87-27 E	401.7 Feet
			1403-83	N 34-39 W	153.9 Feet	1497	S 87-31 E	353.1 Feet
			1403-85	N 77-48 W	164.7 Feet	1499	S 88-39 E	256.7 Feet
			1403-87	N 72-17 W	230.2 Feet	1401-1	S 56-28 E	269.6 Feet
			1403-89	S 86-39 W	129.1 Feet	1401-3	S 56-49 E	189.5 Feet
			1403-91	S 78-20 W	213.6 Feet	1401-5	S 74-30 E	183.6 Feet
			1403-93	S 81-50 W	177.2 Feet	1401-7	S 54-45 E	355.8 Feet
			1403-95	S 00-20 E	1994.0 Feet	1401-9	S 58-46 E	340.9 Feet
			1403-97	N 83-50 W	1320.0 Feet	1401-11	N 26-08 E	153.0 Feet
			1403-99	N 89-10 W	868.0 Feet	1401-13	N 09-15 E	100.5 Feet
			1405-1	S 70-56 W	117.6 Feet	1401-15	S 18-39 E	160.3 Feet
			1405-3	S 77-16 W	394.4 Feet	1401-17	S 06-42 W	69.0 Feet
			1405-5	S 73-51 W	152.0 Feet	1401-19	S 39-54 E	287.6 Feet
			1405-7	N 84-57 W	183.9 Feet	1401-21	S 50-58 E	471.7 Feet
			1405-9	N 87-52 W	242.3 Feet	1401-23	S 58-49 E	404.9 Feet
			1405-11	N 74-07 W	281.4 Feet	1401-25	S 70-54 E	349.8 Feet
			1405-13	N 77-48 W	254.5 Feet	1401-27	N 50-22 E	193.1 Feet
			1405-15	N 72-10 W	171.5 Feet	1401-29	S 72-21 E	226.0 Feet
			1405-17	N 72-10 W	10.6 Feet	1401-31	S 24-52 W	115.4 Feet
			1405-19	N 78-10 W	207.7 Feet	1401-33	S 40-30 E	215.3 Feet
			1405-21	S 43-05 W	101.3 Feet	1401-35	N 43-24 E	272.0 Feet
			1405-23	S 36-34 W	149.6 Feet	1401-37	S 05-04 W	413.7 Feet
			1405-25	S 03-31 E	124.6 Feet	1401-39	S 46-37 E	741.1 Feet
			1405-27	S 52-25 E	162.1 Feet	1401-41	N 57-10 E	196.1 Feet
			1405-29	S 63-12 E	178.7 Feet	1401-43	S 72-29 E	411.4 Feet
			1405-31	S 14-25 E	79.3 Feet	1401-45	S 85-35 E	174.8 Feet
			1405-33	N 72-33 W	228.0 Feet	1401-47	N 22-22 E	253.7 Feet
			1405-35	N 79-13 W	552.4 Feet	1401-49	S 25-29 E	230.4 Feet
			1405-37	N 04-57 W	507.3 Feet	1401-51	N 21-39 E	604.2 Feet
			1405-39	N 69-33 W	591.0 Feet	1401-53	S 66-14 W	144.7 Feet
			1405-41	N 69-08 W	519.8 Feet	1401-55	N 74-38 W	528.1 Feet
			1405-43	N 51-41 W	303.3 Feet	1401-57	N 29-03 E	26.2 Feet
			1405-45	N 80-35 W	288.4 Feet	1401-59	N 29-03 E	267.2 Feet
			1405-47	S 00-38 W	374.1 Feet	1401-61	S 61-18 E	264.0 Feet
			1405-49	S 43-02 W	605.3 Feet	1401-63	N 83-14 E	217.8 Feet
			1405-51	S 05-09 W	159.1 Feet	1401-65	N 19-46 W	296.2 Feet
			1405-53	S 51-29 E	151.8 Feet	1401-67	N 29-46 E	183.9 Feet
			1405-55	N 37-16 E	533.1 Feet	1401-69	S 29-40 E	179.6 Feet
			1405-57	S 24-23 E	698.8 Feet	1401-71	S 30-49 E	168.3 Feet
			1405-59	N 27-12 E	818.4 Feet	1401-73	N 05-12 E	229.6 Feet
			1405-61	S 46-18 E	613.7 Feet	1401-75	N 06-17 E	305.5 Feet
			1405-63	S 48-10 E	585.0 Feet	1401-77	N 37-55 W	220.3 Feet
			1405-65	S 00-44 E	496.0 Feet	1401-79	S 84-34 E	366.8 Feet
			1403-67	S 25-43 E	267.5 Feet	1401-81	N 03-40 W	128.3 Feet
			1405-69	S 39-29 E	170.0 Feet	1401-83	N 23-26 W	216.8 Feet
			1405-69A	S 39-29 E	135.1 Feet	1401-85	N 28-39 W	157.8 Feet
			1405-69B	S 52-31 E	65.0 Feet	1401-87	N 44-00 W	271.9 Feet
			1405-71	S 52-31 E	314.5 Feet			
			1405-73	S 43-12 E	444.7 Feet			
			1405-75	S 56-10 E	50.0 Feet			


SEGMENT "14"

MONROE RESERVOIR  
MONUMENTATION

MICHAEL BAKER JR., INC. JACKSON, MISS.

SCALE: 1" = 500' DATE: 1965



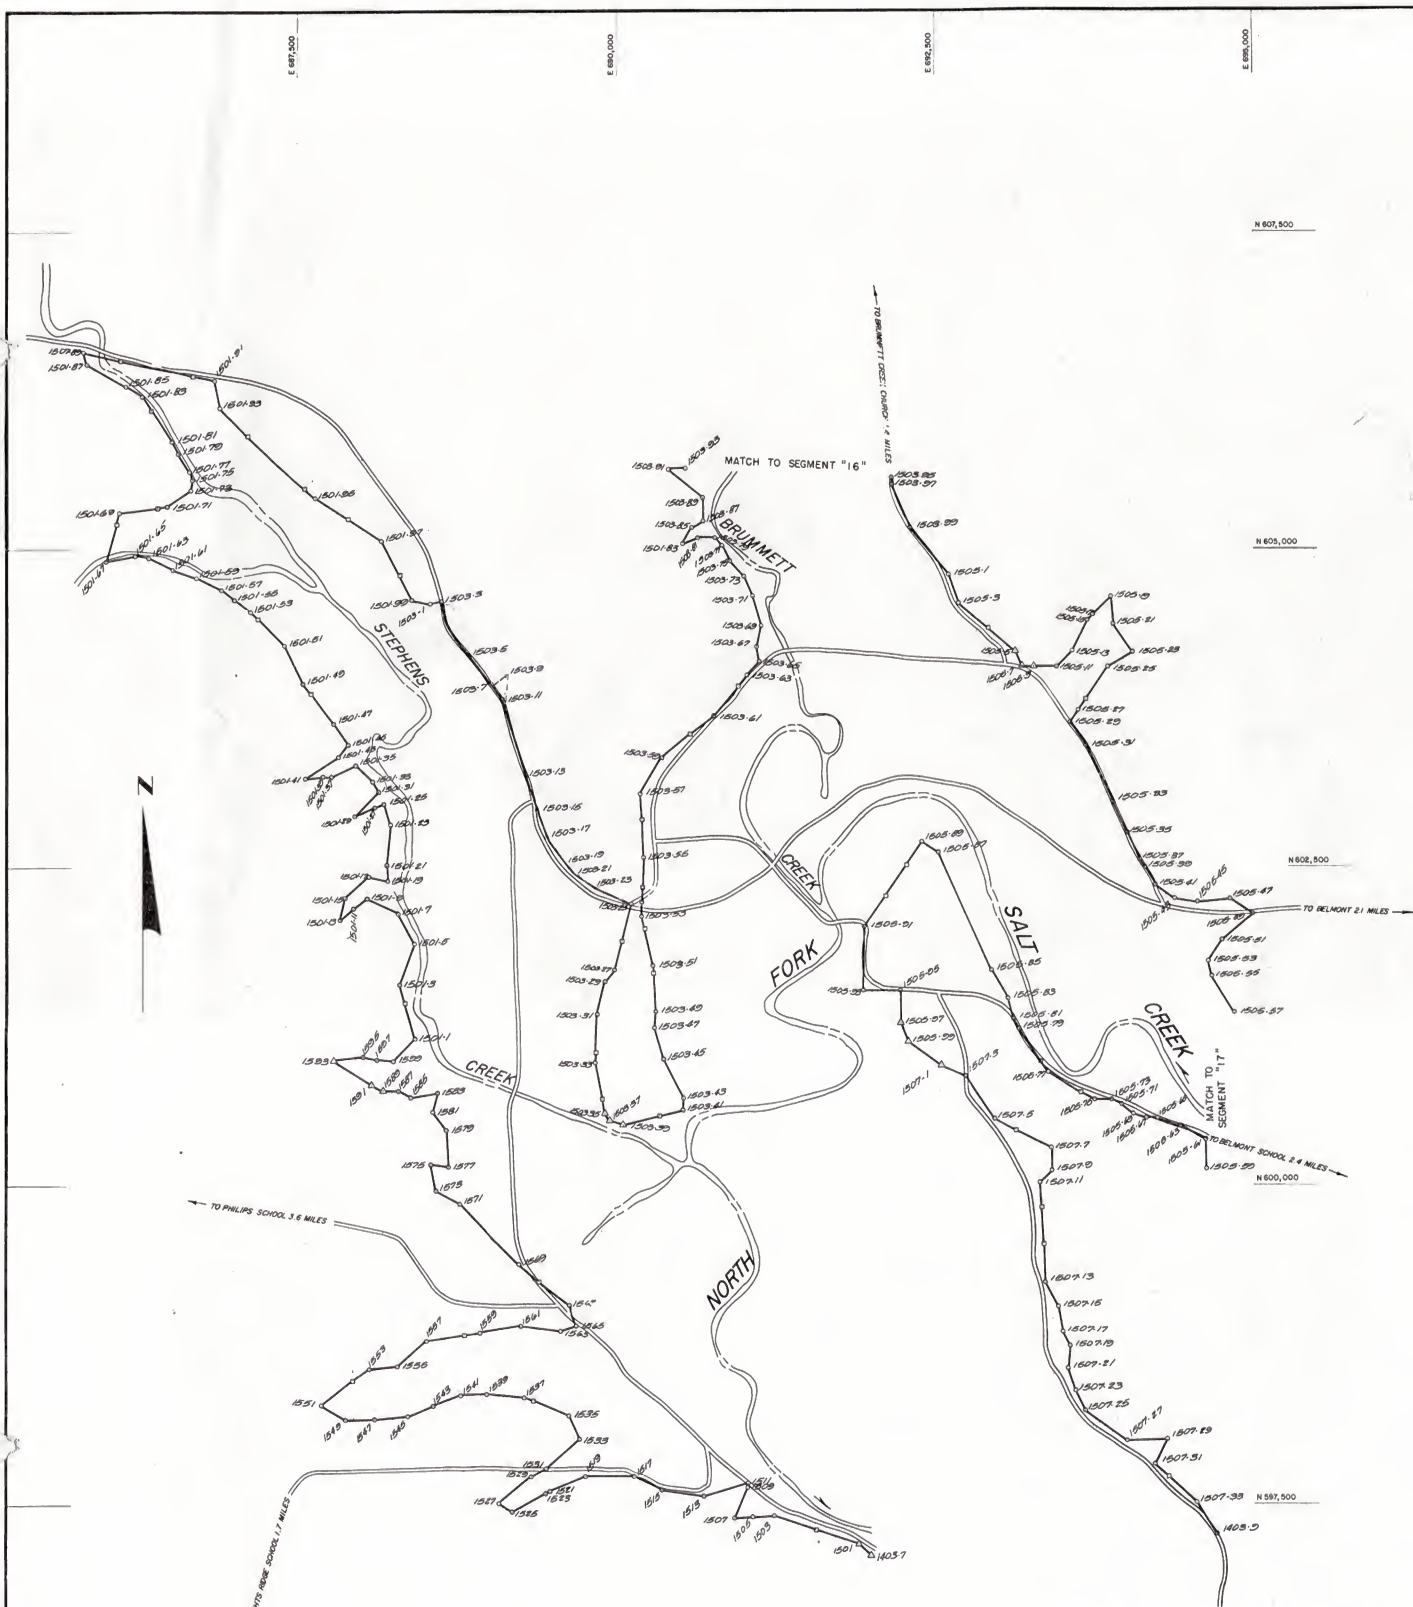

LEGEND  
MONUMENT.....  
IRON PIPE (P.I.).....  
IRON PIPE (INTER).....

MATCH TO SEGMENT "14"

Points along reservation boundary adjacent to public owned land are not marked  
State of Indiana is in the process of adding intermediate fence posts along entire reservation boundary  
Stations shown on road row are not marked

Station	Bearing	Distance	Station	Bearing	Distance	Station	Bearing	Distance
1505-83	N 30-11 W	249.0 Feet	1501-95	S 56-58 E	624.2 Feet	1501	N 71-07 W	697.8 Feet
1505-85	N 24-02 W	1016.9 Feet	1501-97	S 27-35 E	520.1 Feet	1503	S 85-53 W	165.3 Feet
1505-87	N 59-49 W	149.7 Feet	1501-99	S 76-31 E	145.1 Feet	1505	S 85-46 W	135.5 Feet
1505-89	S 34-10 W	812.8 Feet	1503-1	N 77-54 E	105.4 Feet	1507	N 22-16 E	274.1 Feet
1505-91	S 01-46 E	487.9 Feet	1503-3	S 19-56 E	481.0 Feet	1509	N 43-04 W	27.5 Feet
1505-93	S 89-15 E	289.9 Feet	1503-5	S 46-26 E	286.5 Feet	1511	S 72-55 W	347.5 Feet
1505-95	S 02-05 E	261.4 Feet	1503-7	N 60-04 E	142.0 Feet	1513	N 81-10 W	338.6 Feet
1505-97	S 22-23 E	159.6 Feet	1503-9	S 05-34 W	236.3 Feet	1515	N 62-55 W	242.2 Feet
1505-99	S 55-04 E	316.9 Feet	1503-11	S 18-55 E	595.9 Feet	1517	S 89-10 W	383.1 Feet
1507-1	S 65-46 E	202.5 Feet	1503-13	S 16-33 E	215.0 Feet	1519	S 68-29 W	314.6 Feet
1507-3	S 34-36 E	403.2 Feet	1503-15	S 16-33 E	298.3 Feet	1521	S 61-19 W	29.0 Feet
1507-5	S 63-35 E	501.2 Feet	1503-17	S 35-37 E	255.6 Feet	1523	S 61-19 W	293.9 Feet
1507-7	S 02-05 E	184.0 Feet	1503-19	S 41-50 E	102.1 Feet	1525	N 57-05 W	118.6 Feet
1507-9	S 47-15 W	146.4 Feet	1503-21	S 56-02 E	193.6 Feet	1527	N 50-23 E	331.1 Feet
1507-11	S 04-00 E	781.1 Feet	1503-23	S 67-56 E	308.5 Feet	1529	N 63-14 E	123.7 Feet
1507-13	S 27-51 E	214.3 Feet	1503-25	S 13-42 W	545.7 Feet	1531	N 48-43 E	352.7 Feet
1507-15	S 09-13 E	209.2 Feet	1503-27	S 30-11 W	120.6 Feet	1533	N 26-49 W	202.8 Feet
1507-17	S 31-18 E	112.5 Feet	1503-29	S 13-27 W	266.0 Feet	1535	N 67-03 W	376.2 Feet
1507-19	S 05-35 W	182.1 Feet	1503-31	S 01-59 W	370.9 Feet	1537	N 83-36 W	292.6 Feet
1507-21	S 20-22 E	182.5 Feet	1503-33	S 09-49 E	404.5 Feet	1539	S 86-48 W	207.9 Feet
1507-23	S 23-55 E	174.8 Feet	1503-35	S 39-02 E	57.6 Feet	1541	S 69-37 W	228.0 Feet
1507-25	S 55-01 E	408.5 Feet	1503-37	S 72-26 E	110.0 Feet	1543	S 66-57 W	211.3 Feet
1507-27	N 88-42 E	307.1 Feet	1503-39	N 77-11 E	485.0 Feet	1545	S 84-33 W	265.4 Feet
1507-29	S 24-31 W	220.2 Feet	1503-41	N 03-15 E	89.9 Feet	1547	N 87-28 W	231.5 Feet
1507-31	S 47-37 E	436.2 Feet	1503-43	N 26-13 W	340.0 Feet	1549	N 62-06 W	203.1 Feet
1507-33	S 32-22 E	300.3 Feet	1503-45	N 17-56 W	254.8 Feet	1551	N 52-13 E	470.3 Feet
1403-9			1503-47	N 05-47 E	127.0 Feet	1553	N 84-23 E	217.6 Feet
			1503-49	N 03-14 W	366.6 Feet	1555	N 47-37 E	303.1 Feet
			1503-51	N 12-55 W	394.6 Feet	1557	N 83-00 E	425.7 Feet
			1503-53	N 01-16 E	467.8 Feet	1559	N 80-40 E	328.0 Feet
			1503-55	N 02-25 W	496.8 Feet	1561	S 83-00 E	318.5 Feet
			1503-57	N 29-35 E	335.8 Feet	1563	N 68-39 E	127.7 Feet
			1503-59	N 45-29 E	530.1 Feet	1565	N 14-08 W	172.9 Feet
			1503-61	N 45-39 E	401.4 Feet	1567	N 52-45 W	519.7 Feet
			1503-63	N 44-06 E	141.1 Feet	1569	N 44-04 W	662.2 Feet
			1503-65	N 15-37 W	119.5 Feet	1571	N 62-19 W	211.8 Feet
			1503-67	N 15-25 E	182.1 Feet	1573	N 10-46 W	207.9 Feet
			1503-69	N 16-52 W	248.2 Feet	1575	S 85-13 E	132.5 Feet
			1503-71	N 20-58 W	164.1 Feet	1577	N 02-53 W	282.6 Feet
			1503-73	N 42-01 W	170.3 Feet	1579	N 35-15 W	176.8 Feet
			1503-75	N 28-29 W	143.2 Feet	1581	N 12-41 E	151.4 Feet
			1503-77	N 34-47 W	75.1 Feet	1583	S 82-12 W	221.2 Feet
			1503-79	S 86-54 W	149.7 Feet	1585	N 63-05 W	98.1 Feet
			1503-81	S 69-19 W	122.2 Feet	1587	N 84-46 W	116.3 Feet
			1503-83	N 30-31 E	150.9 Feet	1589	N 58-23 W	100.6 Feet
			1503-85	N 61-45 E	98.3 Feet	1591	N 57-38 W	355.0 Feet
			1503-87	N 02-38 W	190.5 Feet	1593	N 85-04 E	228.4 Feet
			1503-89	N 53-02 W	331.9 Feet	1595	S 81-25 E	103.8 Feet
			1503-91	S 07-45 E	134.6 Feet	1597	S 82-48 E	137.2 Feet
			1503-93	N 07-28 E	515.6 Feet	1599	N 42-38 E	246.3 Feet
			1601			1601-1	N 15-39 W	442.8 Feet
			1503-95	S 07-43 W	60.0 Feet	1601-5	N 27-02 W	280.0 Feet
			1503-97	S 26-47 E	382.9 Feet	1601-7	N 65-31 W	272.2 Feet
			1503-99	S 34-21 E	462.4 Feet	1601-9	S 56-31 W	137.2 Feet
			1505-1	S 20-20 E	234.2 Feet	1601-11	S 49-11 W	131.1 Feet
			1505-3	S 49-41 E	581.8 Feet	1601-13	N 13-20 E	173.3 Feet
			1505-5	S 25-45 E	135.0 Feet	1601-15	N 47-52 E	253.0 Feet
			1505-7	S 84-49 E	95.0 Feet	1601-17	S 75-25 E	151.8 Feet
			1505-9	S 83-33 E	202.0 Feet	1601-19	N 06-33 W	129.7 Feet
			1505-11	N 43-14 E	179.4 Feet	1601-21	N 05-34 E	317.8 Feet
			1505-13	N 25-52 E	271.8 Feet	1601-23	N 16-28 E	170.2 Feet
			1505-15	N 44-03 E	60.0 Feet	1601-25	S 70-22 W	73.2 Feet
			1505-17	N 44-03 E	196.1 Feet	1601-27	S 67-31 W	169.0 Feet
			1505-19	S 06-02 E	218.3 Feet	1601-29	N 44-57 E	264.5 Feet
			1505-21	S 33-08 E	266.5 Feet	1601-31	N 29-54 W	97.9 Feet
			1505-23	S 58-47 W	221.6 Feet	1601-33	N 48-57 W	179.4 Feet
			1505-25	S 34-38 W	418.7 Feet	1601-35	S 64-38 W	213.5 Feet
			1505-27	S 31-39 W	98.8 Feet	1601-37	N 38-51 W	65.0 Feet
			1505-29	S 30-09 E	220.1 Feet	1601-39	S 86-38 W	130.3 Feet
			1602-31	S 26-22 E	475.9 Feet	1601-41	N 59-16 E	292.2 Feet
			1602-33	S 21-05 E	284.0 Feet	1601-43	N 38-53 E	127.9 Feet
			1602-35	S 27-06 E	225.4 Feet	1601-45	N 31-48 W	207.0 Feet
			1602-37	S 31-12 E	74.3 Feet	1601-47	N 38-57 W	395.9 Feet
			1602-39	S 31-12 E	161.6 Feet	1601-49	N 24-52 W	334.1 Feet
			1602-41	S 53-04 E	201.9 Feet	1601-51	N 42-43 W	361.8 Feet
			1602-43	S 85-09 E	181.6 Feet	1601-53	N 56-23 W	159.9 Feet
			1602-45	N 84-10 E	255.1 Feet	1601-55	N 44-50 W	130.5 Feet
			1602-47	S 56-58 E	224.3 Feet	1601-57	N 66-20 W	222.3 Feet
			1602-49	S 51-42 W	327.9 Feet	1601-59	N 70-24 W	183.0 Feet
			1602-51	S 31-27 W	196.2 Feet	1601-61	N 63-05 W	220.5 Feet
			1602-53	S 10-29 E	126.2 Feet	1601-63	N 83-32 W	104.0 Feet
			1602-55	S 31-37 E	339.5 Feet	1601-65	S 82-44 W	227.8 Feet
			1602-57	S 55-50 E	174.0 Feet	1601-67	N 14-35 E	387.4 Feet
			1701			1601-69	N 83-59 E	371.1 Feet
			1602-59	N 03-33 W	230.0 Feet	1601-71	N 56-45 E	231.2 Feet
			1602-61	N 61-42 W	220.7 Feet	1601-73	N 15-33 E	84.5 Feet
			1602-63	N 73-23 W	192.2 Feet	1601-75	N 20-45 W	73.4 Feet
			1602-65	N 85-46 W	85.3 Feet	1601-77	N 32-49 W	162.0 Feet
			1602-67	N 74-00 W	113.3 Feet	1601-79	N 27-56 W	117.0 Feet
			1602-69	N 48-55 W	115.7 Feet	1601-81	N 32-58 W	430.6 Feet
			1602-71	N 64-16 W	82.9 Feet	1601-83	N 58-24 W	145.3 Feet
			1602-73	N 88-41 W	142.7 Feet	1601-85	N 60-57 W	346.6 Feet
			1602-75	N 59-29 W	422.0 Feet	1601-87	N 16-51 W	109.0 Feet
			1602-77	N 35-31 W	402.9 Feet	1601-89	S 77-22 E	1033.9 Feet
			1602-79	N 24-06 W	91.9 Feet	1601-91	S 09-46 E	223.4 Feet
			1602-81	N 13-36 W	174.7 Feet	1601-93	S 46-26 E	1025.1 Feet

SEGMENT "15"

MONROE RESERVOIR  
MONUMENTATION


MICHAEL BAKER JR., INC. JACKSON, MISS.  
SCALE: 1"=500' DATE 1965



E 892,500

E 892,500

E 892,500

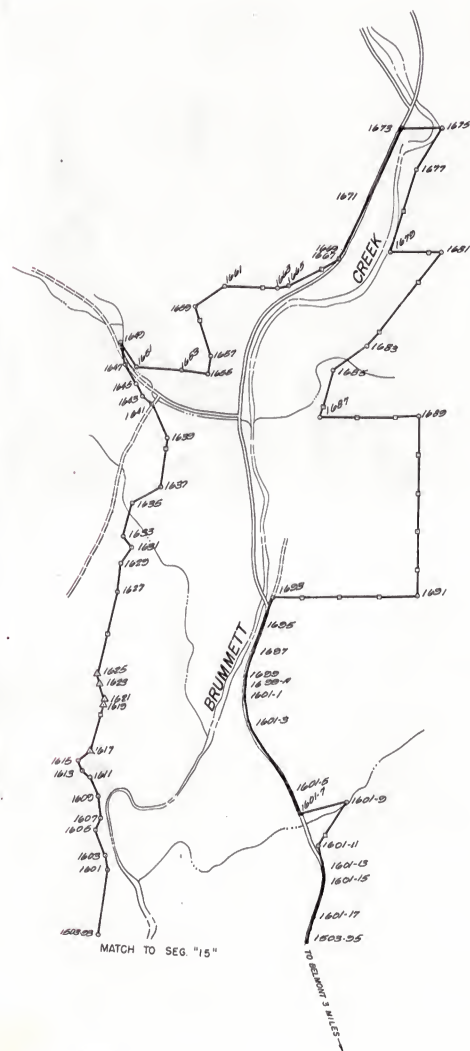

N 892,500

N 892,500

N 892,500

N 892,500

LEGEND  
 MONUMENT.....  
 IRON PIPE (TOP).....  
 IRON PIPE (BOTTOM).....

Points along reservation boundary adjacent to public owned land are not marked

State of Indiana is in the process of adding intermediate fence posts along entire reservation boundary

Stations shown on road row are not marked

Station	Bearing	Distance
1601	N 15-40 W	109.6 Feet
1603	N 17-13 W	209.6 Feet
1605	N 19-00 E	103.6 Feet
1607	N 04-48 W	165.6 Feet
1609	N 21-37 W	169.1 Feet
1611	N 55-05 W	88.4 Feet
1613	N 14-27 W	81.6 Feet
1615	N 53-59 E	121.3 Feet
1617	N 15-29 E	377.7 Feet
1619	N 15-29 E	50.0 Feet
1621	N 17-14 W	125.8 Feet
1623	N 15-54 W	80.9 Feet
1625	N 13-59 E	663.9 Feet
1627	N 06-20 E	223.8 Feet
1629	N 33-40 E	151.0 Feet
1631	N 36-30 W	106.2 Feet
1633	N 16-28 E	263.7 Feet
1635	N 59-30 E	250.0 Feet
1637	N 08-19 E	388.7 Feet
1639	N 24-31 W	107.1 Feet
1641	N 57-25 W	81.5 Feet
1643	N 24-14 W	109.3 Feet
1645	N 32-56 W	183.2 Feet
1647	N 13-17 W	177.9 Feet
1649	S 35-11 E	241.5 Feet
1651	S 86-50 E	362.6 Feet
1653	S 80-50 E	208.0 Feet
1655	N 07-29 E	138.9 Feet
1657	N 16-32 W	408.7 Feet
1659	N 54-13 E	273.5 Feet
1661	S 87-41 E	420.0 Feet
1663	N 02-11 E	87.9 Feet
1665	N 61-03 E	451.2 Feet
1667	N 25-06 E	60.0 Feet
1669	N 25-06 E	470.3 Feet
1671	N 04-55 E	692.0 Feet
1673	S 74-40 E	300.0 Feet
1675	S 31-47 W	389.0 Feet
1677	S 17-32 W	676.1 Feet
1679	S 87-49 E	402.9 Feet
1681	S 38-57 W	935.2 Feet
1683	S 53-58 W	324.9 Feet
1685	S 15-15 W	407.3 Feet
1687	N 89-43 E	770.0 Feet
1689	South	1405.0 Feet
1691	S 89-40 W	1188.0 Feet
1693	S 20-42 W	216.6 Feet
1695	S 17-21 W	204.7 Feet
1697	S 22-12 W	117.3 Feet
1699	S 11-09 W	103.4 Feet
1699A	S 00-03 W	199.7 Feet
1601-1	S 10-10 E	230.4 Feet
1601-3	S 34-56 E	621.5 Feet
1601-5	S 23-30 E	153.4 Feet
1601-7	N 77-05 E	344.3 Feet
1601-9	S 36-08 W	414.9 Feet
1601-11	S 11-03 E	188.1 Feet
1601-13	S 11-03 E	85.0 Feet
1601-15	S 20-03 W	309.4 Feet
1601-17	S 07-43 W	192.6 Feet
1503-95		

SEGMENT "16"

## MONROE RESERVOIR MONUMENTATION


MICHAEL BAKER JR., INC.

JACKSON, MISS.

SCALE: 1"=500'

DATE 1985



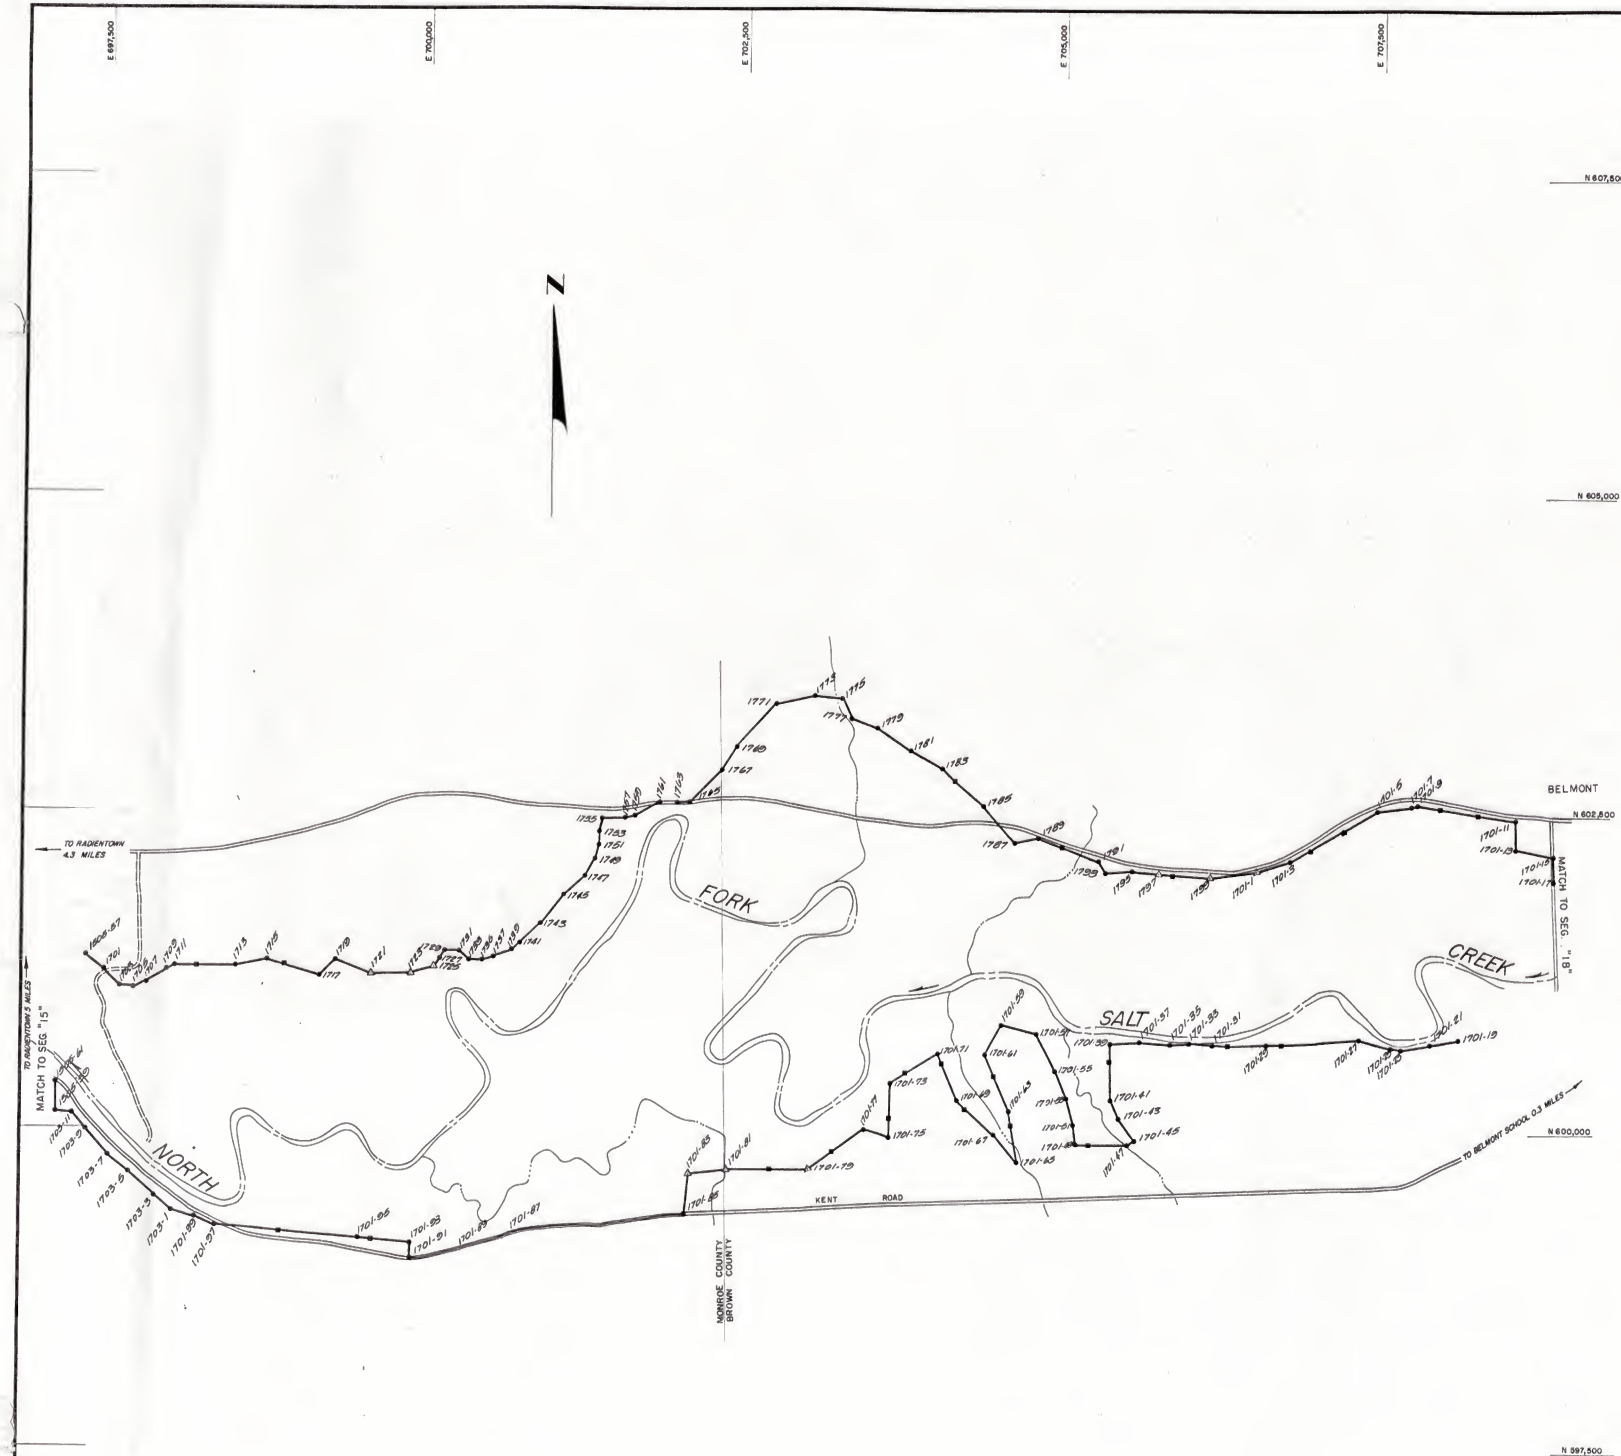

LEGEND  
MONUMENT.....  
FENCE POST (P.I.).....  
FENCE POST (INTER.).....

Points along reservation boundary adjacent to public owned land are not marked  
State of Indiana is in the process of adding intermediate fence posts along entire reservation boundary  
Stations shown on road row are not marked


Station	Bearing	Distance	Station	Bearing	Distance
1701-65	N 38-29 W	282.2 Feet	1505-57	S 55-50 E	174.0 Feet
1701-67	N 47-46 W	394.1 Feet	1701	S 41-10 E	179.3 Feet
1701-69	N 21-14 W	398.8 Feet	1703	S 83-01 E	114.4 Feet
1701-71	S 58-03 W	444.5 Feet	1705	N 67-19 E	107.8 Feet
1701-73	S 01-11 W	422.8 Feet	1707	N 55-25 E	194.8 Feet
1701-75	N 74-17 W	201.1 Feet	1709	N 65-26 E	71.8 Feet
1701-77	S 55-31 W	538.7 Feet	1711	S 89-48 E	474.4 Feet
1701-79	S 88-43 W	652.2 Feet	1713	N 79-02 E	257.7 Feet
1701-81	S 84-30 W	280.3 Feet	1715	S 73-30 E	427.5 Feet
1701-83	S 05-19 W	337.7 Feet	1717	N 45-15 E	171.0 Feet
1701-85	S 83-16 W	1370.8 Feet	1719	S 69-50 E	297.4 Feet
1701-87	S 67-55 W	445.7 Feet	1721	N 89-54 E	307.0 Feet
1701-89	S 79-02 W	385.0 Feet	1723	N 73-10 E	193.6 Feet
1701-91	N 00-05 E	120.0 Feet	1725	N 37-07 E	77.5 Feet
1701-93	N 85-06 E	399.2 Feet	1727	N 30-48 E	73.3 Feet
1701-95	N 85-19 W	1117.3 Feet	1729	S 87-19 E	109.2 Feet
1701-97	N 64-47 W	184.5 Feet	1731	S 51-40 E	104.3 Feet
1701-99	N 75-10 W	184.3 Feet	1733	S 89-48 E	100.3 Feet
1703-1	S 52-43 W	179.5 Feet	1735	N 75-10 E	90.4 Feet
1703-3	N 45-14 W	277.3 Feet	1737	N 69-48 E	129.0 Feet
1703-5	N 54-04 W	210.0 Feet	1739	N 56-06 E	108.3 Feet
1703-7	N 40-19 W	261.8 Feet	1741	N 43-15 E	215.6 Feet
1703-9	N 40-05 W	173.7 Feet	1743	N 39-35 E	304.9 Feet
1703-11	N 83-37 W	120.7 Feet	1745	N 46-47 E	220.7 Feet
1505-59	N 03-33 W	230.0 Feet	1747	N 31-24 E	150.7 Feet
1505-61			1749	N 13-57 E	111.5 Feet
			1751	N 01-23 E	104.7 Feet
			1753	N 13032 E	113.8 Feet
			1755	N 87-26 E	180.7 Feet
			1757	N 82-08 E	75.2 Feet
			1759	N 61-10 E	220.3 Feet
			1761	N 81-54 E	140.0 Feet
			1763	N 81-54 E	104.4 Feet
			1765	N 44-14 E	355.6 Feet
			1767	N 33-16 E	221.0 Feet
			1769	N 42-21 E	459.3 Feet
			1771	N 77-17 E	315.1 Feet
			1773	S 82-36 E	212.7 Feet
			1775	S 26-38 E	169.2 Feet
			1777	S 68-35 E	220.2 Feet
			1779	S 56-36 E	317.1 Feet
			1781	S 60-53 E	283.7 Feet
			1783	S 48-16 E	444.0 Feet
			1785	S 39-35 E	380.0 Feet
			1787	N 76-37 E	183.9 Feet
			1789	S 70-16 E	505.4 Feet
			1791	S 26-45 E	115.8 Feet
			1793	N 85-11 E	214.5 Feet
			1795	S 83-28 E	207.5 Feet
			1797	S 86-26 E	420.4 Feet
			1799	N 82-45 E	365.6 Feet
			1701-1	N 71-34 E	275.2 Feet
			1701-3	N 59-20 E	783.3 Feet
			1701-5	N 80-43 E	266.0 Feet
			1701-7	N 80-43 E	53.4 Feet
			1701-9	S 81-19 E	790.9 Feet
			1701-11	S 01-50 W	240.6 Feet
			1701-13	S 82-08 E	298.1 Feet
			1701-15	S 05-42 E	191.4 Feet
			1701-17	N 77-12 E	550.1 Feet
			1801		
			1701-19	S 83-07 W	222.7 Feet
			1701-21	S 78-23 W	223.4 Feet
			1701-23	N 89-19 W	89.2 Feet
			1701-25	N 76-47 W	260.8 Feet
			1701-27	S 86-41 W	716.5 Feet
			1701-29	N 89-33 W	425.4 Feet
			1701-31	N 86-59 W	183.5 Feet
			1701-33	S 85-04 W	149.0 Feet
			1701-35	N 84-38 W	238.7 Feet
			1701-37	S 83-22 W	236.5 Feet
			1701-39	S 00-28 E	443.5 Feet
			1701-41	S 25-56 E	152.3 Feet
			1701-43	S 36-50 E	884.0 Feet
			1701-45	S 63-29 W	58.0 Feet
			1701-47	S 86-01 W	399.3 Feet
			1701-49	N 06-00 W	160.0 Feet
			1701-51	N 11-34 W	214.7 Feet
			1701-53	N 25-32 W	243.1 Feet
			1701-55	S 24-43 W	322.9 Feet
			1701-57	N 77-39 W	293.6 Feet
			1701-59	S 27-14 W	262.2 Feet
			1701-61	S 23-33 E	482.4 Feet
			1701-63	S 07-45 E	408.1 Feet

SEGMENT "17"

MONROE RESERVOIR  
MONUMENTATION

MICHAEL BAKER JR., INC. JACKSON, MISS.  
SCALE: 1"=500' DATE 1965



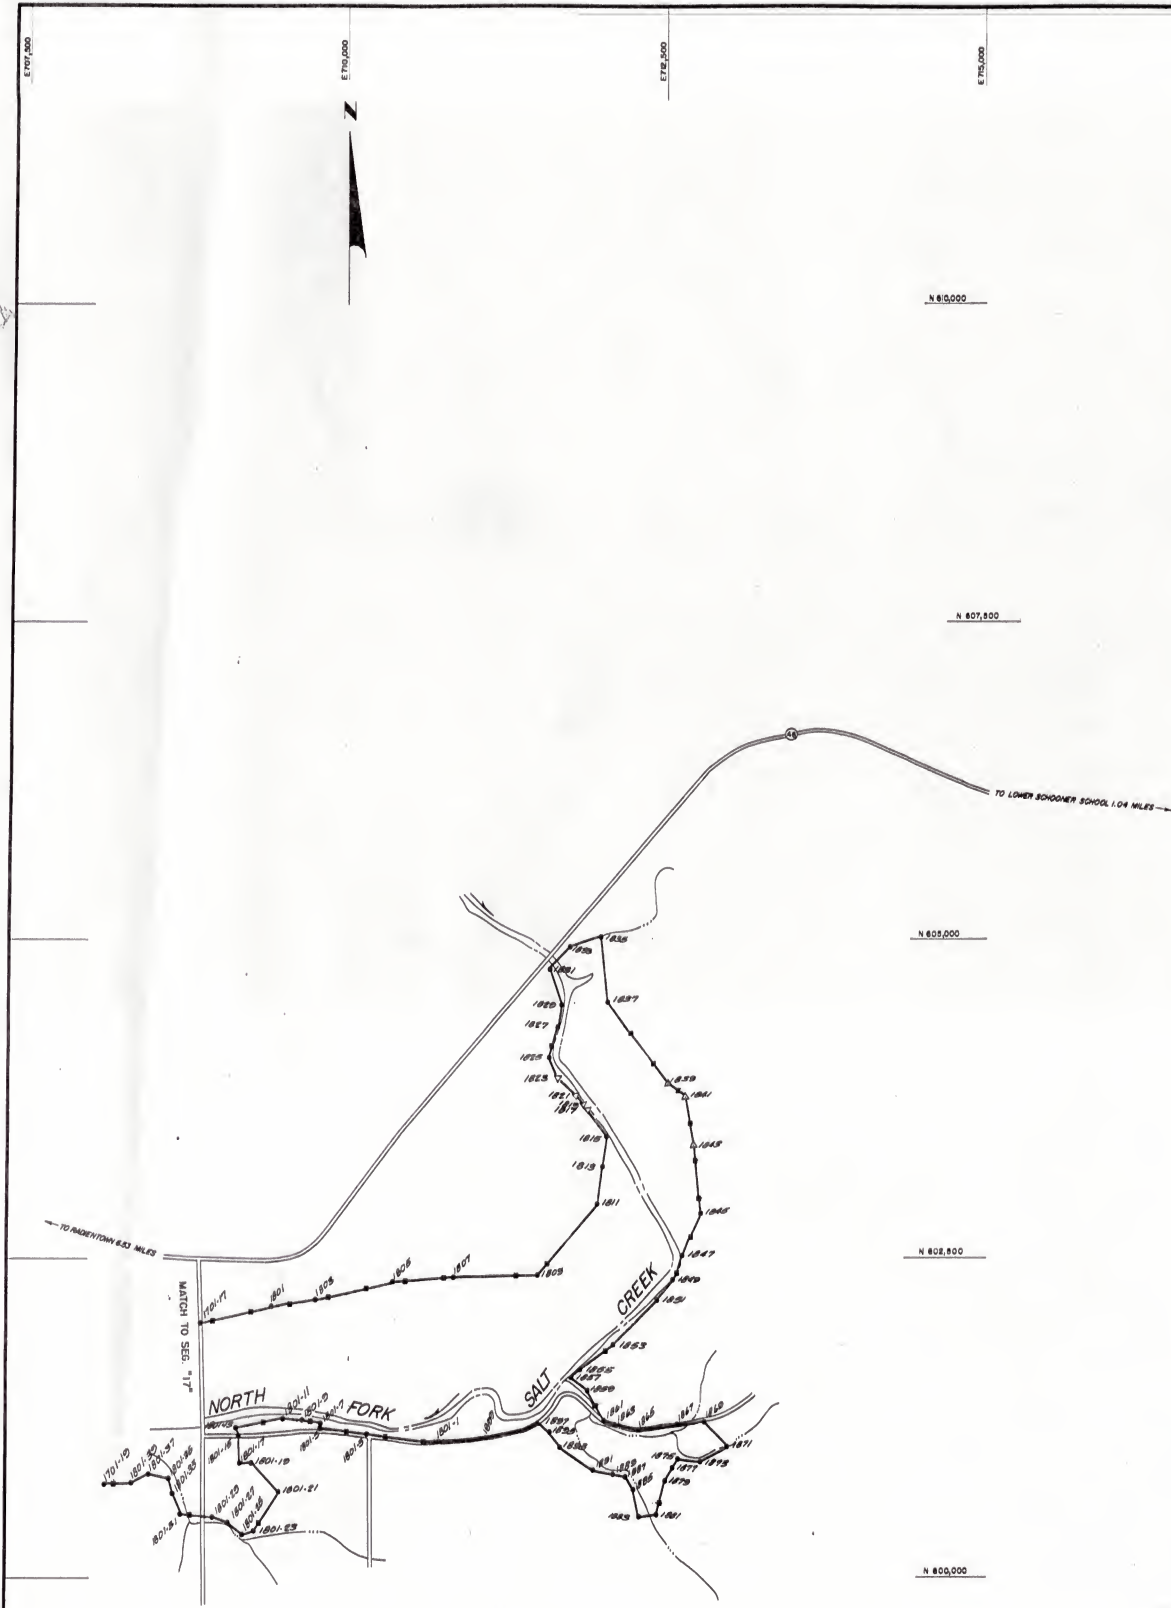

LEGEND  
 MONUMENT.....A  
 FENCE POST.....P  
 FENCE POST.....P

Points along reservation boundary adjacent to public owned land are not marked  
 State of Indiana is in the process of adding intermediate fence posts along entire reservation boundary  
 Stations shown on road row are not marked

Station	Bearing	Distance
1701-17	N 77-12 E	530.1 Feet
1801	N 81-42 E	245.0 Feet
1803	N 76-49 E	620.9 Feet
1805	N 84-55 E	474.9 Feet
1807	N 88-38 E	657.6 Feet
1809	N 40-21 E	722.2 Feet
1811	N 06-48 E	300.8 Feet
1813	N 09-34 E	241.4 Feet
1815	N 35-42 W	258.9 Feet
1817	N 29-44 W	40.0 Feet
1819	N 29-44 W	103.4 Feet
1821	N 47-41 W	197.3 Feet
1823	N 23-07 W	180.5 Feet
1825	N 17-12 E	241.4 Feet
1827	N 12-06 E	181.9 Feet
1829	N 19-38 W	291.3 Feet
1831	N 45-26 E	236.7 Feet
1833	N 74-05 E	151.0 Feet
1835	S 06-29 E	519.6 Feet
1837	S 36-11 E	787.9 Feet
1839	S 54-05 E	175.9 Feet
1841	S 04-46 E	386.4 Feet
1843	S 06-07 E	534.0 Feet
1845	S 23-41 W	351.8 Feet
1847	S 20-06 W	216.4 Feet
1849	S 36-41 W	195.0 Feet
1851	S 45-08 W	493.0 Feet
1853	S 51-43 W	325.9 Feet
1855	S 60-16 W	89.2 Feet
1857	S 48-00 E	176.8 Feet
1859	S 31-04 E	273.4 Feet
1861	S 73-27 E	77.3 Feet
1863	S 75-29 E	197.7 Feet
1865	N 81-08 E	298.2 Feet
1867	N 87-57 E	215.9 Feet
1869	S 42-53 E	264.8 Feet
1871	S 61-34 W	234.7 Feet
1873	N 87-06 W	179.5 Feet
1875	S 33-20 W	76.0 Feet
1877	S 26-06 W	106.5 Feet
1879	S 14-41 W	182.2 Feet
1881	S 84-29 W	139.1 Feet
1883	N 11-59 W	221.5 Feet
1885	N 30-13 W	112.9 Feet
1887	N 78-12 W	106.6 Feet
1889	N 78-24 W	153.3 Feet
1891	N 55-43 W	317.5 Feet
1893	N 39-24 W	140.4 Feet
1895	N 51-42 W	121.2 Feet
1897	S 73-56 W	419.5 Feet
1899	S 82-58 W	410.1 Feet
1801-1	N 80-55 W	528.8 Feet
1801-3	N 82-52 W	362.0 Feet
1801-5	N 08-57 E	12.0 Feet
1801-7	N 77-55 W	169.8 Feet
1801-9	N 84-37 W	152.6 Feet
1801-11	S 77-42 W	365.2 Feet
1801-13	S 09-51 E	56.6 Feet
1801-15	S 03-57 E	204.7 Feet
1801-17	N 86-50 E	80.7 Feet
1801-19	S 41-59 E	330.7 Feet
1801-21	S 33-45 W	363.9 Feet
1801-23	S 71-37 W	85.3 Feet
1801-27	N 68-28 W	123.6 Feet
1801-29	N 83-40 W	253.0 Feet
1801-31	N 22-03 W	172.2 Feet
1801-33	N 12-10 W	119.3 Feet
1801-35	N 78-39 W	167.7 Feet
1801-37	S 64-49 W	149.2 Feet
1801-39	S 88-09 W	209.1 Feet
1701-49		

SEGMENT "18"

# MONROE RESERVOIR MONUMENTATION

MICHAEL BAKER JR., INC. JACKSON, MISS.  
 SCALE: 1"=500' DATE 1985




E 702,500

E 705,000

E 707,500

E 710,000

E 712,500

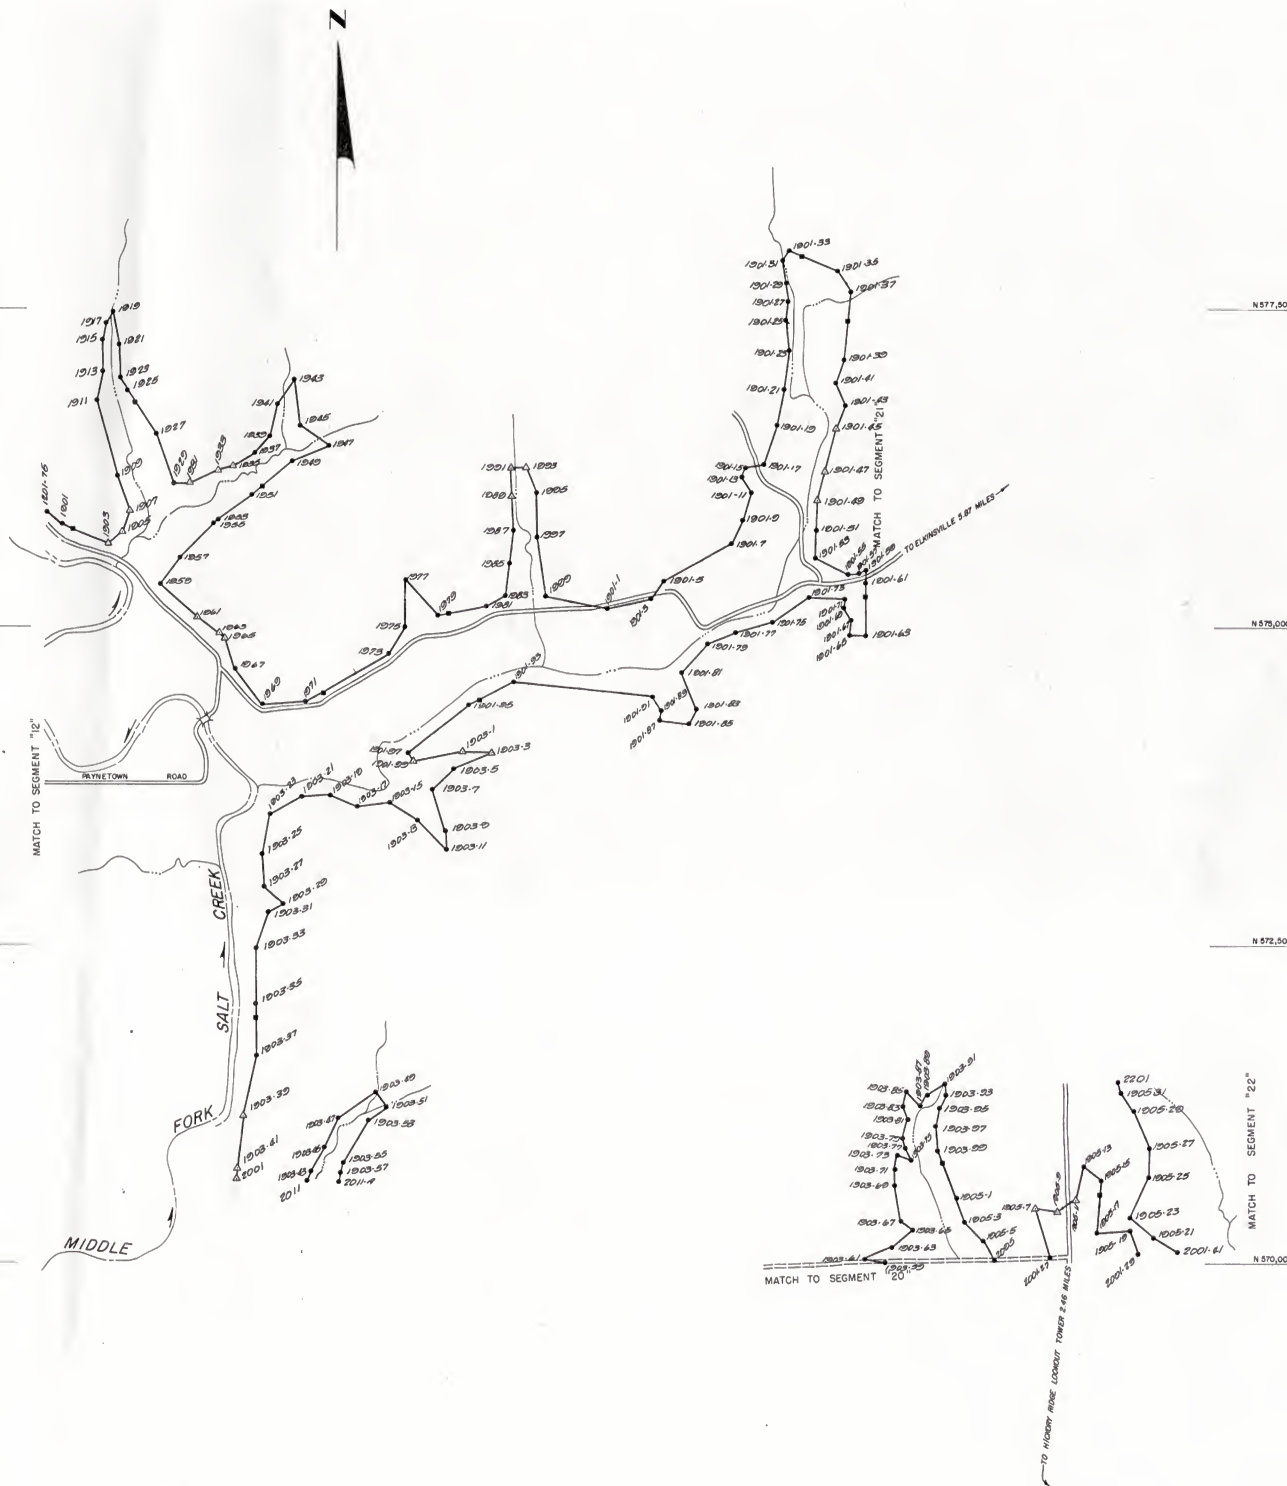

N 877,500

N 875,000

N 872,500

N 870,000

N 867,500

Station	Bearing	Distance	Station	Bearing	Distance
1901-81	S 24-32 E	303.3 Feet	1201-75	S 47-57 E	144.9 Feet
1901-83	S 90-01 W	104.0 Feet	1901	S 68-02 E	388.9 Feet
1901-85	S 74-25 W	188.0 Feet	1903	N 54-27 E	147.2 Feet
1901-87	N 01-00 E	58.0 Feet	1905	N 20-06 E	186.1 Feet
1901-89	N 40-19 W	108.0 Feet	1907	N 23-00 W	282.5 Feet
1901-91	N 83-20 W	1091.8 Feet	1909	N 15-38 W	632.7 Feet
1901-93	S 60-37 W	397.6 Feet	1911	N 44-18 E	235.8 Feet
1901-95	S 51-32 W	603.5 Feet	1913	N 02-21 W	241.2 Feet
1901-97	S 37-02 E	64.5 Feet	1915	N 12-35 E	145.2 Feet
1901-99	N 80-32 E	391.4 Feet	1917	N 33-06 E	95.6 Feet
1903-1	S 84-36 E	224.6 Feet	1919	S 10-34 E	259.3 Feet
1903-3	S 69-46 W	316.4 Feet	1921	S 02-52 E	256.5 Feet
1903-5	S 44-42 W	237.3 Feet	1923	S 30-24 E	121.6 Feet
1903-7	S 13-37 E	350.5 Feet	1925	S 33-18 E	399.5 Feet
1903-9	S 02-53 E	142.4 Feet	1927	S 20-16 E	417.5 Feet
1903-11	N 42-12 W	324.6 Feet	1929	N 88-41 E	129.0 Feet
1903-13	N 57-48 W	251.8 Feet	1931	N 67-42 E	242.5 Feet
1903-15	S 85-14 W	262.8 Feet	1933	N 67-42 E	125.0 Feet
1903-17	N 68-44 W	220.4 Feet	1935	N 58-11 E	185.7 Feet
1903-19	S 86-26 W	234.9 Feet	1937	N 42-08 E	178.7 Feet
1903-21	S 61-36 W	269.4 Feet	1939	N 11-59 E	241.5 Feet
1903-23	S 13-20 W	316.6 Feet	1941	N 32-12 E	235.9 Feet
1903-25	S 04-15 E	278.5 Feet	1943	S 08-12 E	361.7 Feet
1903-27	S 46-10 E	208.8 Feet	1945	S 55-05 E	277.7 Feet
1903-29	S 69-09 W	127.0 Feet	1947	S 66-28 W	302.7 Feet
1903-31	S 16-39 W	308.0 Feet	1949	S 49-21 W	395.2 Feet
1903-33	S 01-16 W	431.7 Feet	1951	S 43-57 W	333.0 Feet
1903-35	S 02-06 E	404.0 Feet	1953	S 43-57 W	50.0 Feet
1903-37	S 11-51 W	471.1 Feet	1955	S 45-08 W	384.2 Feet
1903-39	S 05-03 W	449.3 Feet	1957	S 33-53 W	250.5 Feet
1903-41	S 05-03 W	80.0 Feet	1959	S 47-46 E	389.8 Feet
2001			1961	S 53-29 E	213.4 Feet
			1963	S 53-29 E	61.9 Feet
1903-43	N 26-19 E	221.0 Feet	1965	S 15-26 E	255.1 Feet
1903-45	N 24-23 E	252.3 Feet	1967	S 37-18 E	354.7 Feet
1903-47	N 55-12 E	352.1 Feet	1969	N 86-01 E	336.4 Feet
1903-49	S 34-06 E	144.5 Feet	1971	N 60-06 E	757.6 Feet
1903-51	S 53-18 W	171.0 Feet	1973	N 29-35 E	242.8 Feet
1903-53	S 30-10 W	388.4 Feet	1975	N 01-20 E	362.9 Feet
1903-55	S 13-50 W	88.1 Feet	1977	S 42-02 E	371.3 Feet
1903-57	S 13-50 W	67.2 Feet	1979	N 79-15 E	385.9 Feet
2011 A			1981	N 59-44 E	255.5 Feet
			1983	N 07-29 E	266.3 Feet
1903-59	N 80-02 W	157.9 Feet	1985	N 06-34 E	254.8 Feet
1903-61	N 66-30 E	233.3 Feet	1987	N 03-31 W	277.1 Feet
1903-63	N 48-45 E	215.2 Feet	1989	N 01-08 W	219.5 Feet
1903-65	N 52-28 W	118.1 Feet	1991	East	120.0 Feet
1903-67	N 10-10 W	279.8 Feet	1993	S 23-07 E	206.2 Feet
1903-69	N 00-56 E	128.9 Feet	1995	S 00-58 E	346.6 Feet
1903-71	N 09-01 E	110.2 Feet	1997	S 08-37 E	480.8 Feet
1903-73	S 70-29 E	112.6 Feet	1999	S 79-13 E	499.5 Feet
1903-75	N 25-28 W	108.1 Feet	2001-1	N 75-46 E	340.0 Feet
1903-77	N 05-26 W	74.8 Feet	2001-3	N 35-28 E	173.8 Feet
1903-79	N 10-40 E	149.5 Feet	2001-5	N 61-07 E	607.1 Feet
1903-81	N 20-50 W	115.0 Feet	2001-7	N 27-01 E	204.9 Feet
1903-83	N 18-04 E	121.8 Feet	2001-9	N 14-43 E	235.6 Feet
1903-85	S 39-57 E	156.9 Feet	2001-11	N 34-01 W	140.1 Feet
1903-87	N 31-14 E	111.8 Feet	2001-13	N 25-37 E	77.9 Feet
1903-89	N 58-44 E	160.3 Feet	2001-15	N 79-21 E	146.0 Feet
1903-91	S 08-07 E	92.1 Feet	2001-17	N 17-53 E	325.9 Feet
1903-93	S 29-43 W	114.9 Feet	2001-19	N 11-50 E	290.8 Feet
1903-95	S 12-40 W	145.5 Feet	2001-21	N 06-29 E	310.0 Feet
1903-97	S 04-50 E	192.9 Feet	2001-23	N 06-23 W	239.7 Feet
1903-99	S 23-04 E	405.1 Feet	2001-25	N 06-12 E	146.7 Feet
1905-1	S 16-46 E	195.8 Feet	2001-27	N 03-31 W	146.0 Feet
1905-3	S 43-34 E	212.1 Feet	2001-29	N 08-22 W	176.8 Feet
1905-5	S 30-24 E	172.4 Feet	2001-31	N 29-23 E	81.6 Feet
			2001-33	S 68-22 E	409.1 Feet
			2001-35	S 33-38 E	197.8 Feet
1905-7	S 83-45 E	167.0 Feet	2001-37	S 06-01 W	539.1 Feet
1905-9	N 59-08 E	169.4 Feet	2001-39	S 19-32 W	193.5 Feet
1905-11	N 13-32 E	264.6 Feet	2001-41	S 25-54 E	193.1 Feet
1905-13	S 52-43 E	171.2 Feet	2001-43	S 23-56 W	193.8 Feet
1905-15	S 04-01 W	416.2 Feet	2001-45	S 14-20 W	341.6 Feet
1905-17	N 86-28 E	254.5 Feet	2001-47	S 14-20 W	244.5 Feet
1905-19	S 23-45 E	181.6 Feet	2001-49	S 01-49 W	248.0 Feet
2001-29			2001-51	S 00-28 W	214.0 Feet
1905-21	N 50-19 W	250.8 Feet	2001-53	S 62-00 E	292.9 Feet
1905-23	N 24-56 E	356.3 Feet	2001-55	N 77-06 E	87.5 Feet
1905-25	N 01-06 E	222.1 Feet	2001-57	N 75-47 E	61.2 Feet
1905-27	N 23-49 W	316.4 Feet	2001-59	South	5.5 Feet
1905-29	N 34-12 W	177.2 Feet	2001-61	South	460.0 Feet
1905-31	N 17-27 W	83.8 Feet	2001-63	S 88-06 W	120.0 Feet
2201			2001-65	N 02-03 E	125.2 Feet
			2001-67	N 29-56 W	111.2 Feet
			2001-69	N 03-29 E	67.8 Feet
			2001-71	N 88-16 W	275.3 Feet
			2001-73	S 54-31 W	340.8 Feet
			2001-75	S 74-15 W	297.8 Feet
			2001-77	S 67-04 W	246.5 Feet
			2001-79	S 41-52 W	306.9 Feet

Points along reservation boundary adjacent to public owned land are not marked.  
State of Indiana is in the process of adding intermediate fence posts along entire reservation boundary.  
Stations shown on road row are not marked.

SEGMENT "19"

MONROE RESERVOIR  
MONUMENTATION

MICHAEL BAKER JR., INC. JACKSON, MISS.  
SCALE: 1"=500' DATE 1965





Station	Bearing	Distance	Station	Bearing	Distance	Station	Bearing	Distance
2004-30	N 36-17 W	297.8 Feet	20038	S 03-54 E	90.3 Feet	2001	S 12-01 W	284.5 Feet
2004-32	N 19-26 E	356.6 Feet	20040	S 61-43 E	235.2 Feet	2002	S 17-53 E	189.3 Feet
2004-34	N 87-31 W	207.8 Feet	20042	S 89-02 E	131.1 Feet	2005	N 70-10 E	317.5 Feet
2004-36	S 56-22 W	84.1 Feet	20044	S 35-41 E	166.9 Feet	2007	N 42-29 E	290.9 Feet
2004-38	S 61-19 W	151.9 Feet	20046	N 18-37 E	255.2 Feet	2009	N 23-23 E	135.0 Feet
2004-40	S 60-48 W	49.1 Feet	20048	N 10-58 E	178.2 Feet	2011	N 23-23 E	80.0 Feet
2004-42	N 87-47 W	141.0 Feet	20050	S 33-29 E	209.6 Feet	1903-43		
2004-44	N 55-22 W	114.2 Feet	20052	S 26-04 E	122.1 Feet			
2004-46	N 38-23 W	183.3 Feet	20054	N 67-43 E	248.4 Feet	2011A	N 88-18 W	87.0 Feet
2004-48	N 38-23 W	180.2 Feet	20056	N 15-16 E	207.0 Feet	2013	S 08-05 W	325.6 Feet
2004-50	N 29-29 W	147.7 Feet	20058	S 41-51 E	174.7 Feet	2015	S 06-05 W	149.1 Feet
2004-52	N 07-05 W	144.7 Feet	20060	S 89-55 W	211.5 Feet	2017	S 49-40 W	461.3 Feet
2004-54	N 55-59 E	215.3 Feet	20062	S 75-44 E	126.3 Feet	2019	S 26-14 W	352.9 Feet
2004-56	N 46-28 E	148.7 Feet	20064	N 24-20 W	252.4 Feet	2021	S 32-43 W	213.8 Feet
2004-58	N 25-10 E	93.5 Feet	20066	N 10-33 E	99.7 Feet	2023	N 68-58 W	347.3 Feet
2004-60	S 60-30 W	347.7 Feet	20068	S 80-01 E	260.8 Feet	2025	S 17-09 W	573.5 Feet
2004-62	S 82-33 W	141.4 Feet	20070	N 82-59 E	178.8 Feet	2027	S 01-06 E	208.4 Feet
2004-64	N 46-12 W	29.7 Feet	20072	N 86-37 E	127.4 Feet	2029	S 54-13 E	235.3 Feet
2004-66	N 46-12 W	145.3 Feet	20074	N 85-31 E	325.7 Feet	2031	S 69-21 E	380.4 Feet
2004-68	N 42-51 W	327.8 Feet	20076	S 15-50 W	125.4 Feet	2033	S 60-49 E	387.5 Feet
2004-70	N 02-55 W	130.8 Feet	20078	S 69-01 E	282.8 Feet	2035	S 68-14 E	398.0 Feet
2004-72	N 50-30 E	117.8 Feet	20080	S 85-12 E	229.1 Feet	2037	S 89-11 E	286.5 Feet
2004-74	N 89-46 E	255.7 Feet	20082	S 69-07 E	219.7 Feet	2039	N 61-47 E	405.0 Feet
2004-76	N 00-36 E	155.5 Feet	20084	N 85-14 E	110.6 Feet	2041	S 39-17 E	214.9 Feet
2004-78	N 89-55 E	628.0 Feet	20086	S 69-56 E	200.1 Feet	2043	S 59-53 E	192.1 Feet
2004-78A	N 89-55 E	517.0 Feet	20088	S 85-42 E	126.4 Feet	2045	N 06-53 E	331.8 Feet
2004-80	North	3990.0 Feet	20090	N 72-47 E	120.3 Feet	2047	N 33-36 E	207.8 Feet
2004-82	N 28-33 E	235.7 Feet	20092	S 82-15 E	234.4 Feet	2049	N 13-51 W	125.8 Feet
2202			20094	S 61-59 E	106.7 Feet	2051	N 60-10 E	140.3 Feet
			20096	S 40-48 E	307.8 Feet	2053	N 05-40 E	286.6 Feet
			20098	S 03-01 E	151.2 Feet	2055	S 64-41 E	104.8 Feet
			2002-2	S 16-43 W	259.2 Feet	2057	S 01-43 E	419.4 Feet
			2002-4	S 22-30 W	183.8 Feet	2059	S 14-51 W	297.3 Feet
			2002-6	S 62-15 E	127.1 Feet	2061	S 11-30 E	373.7 Feet
			2002-8	N 61-06 E	111.6 Feet	2063	N 36-14 E	281.5 Feet
			2002-10	N 36-40 E	220.0 Feet	2065	N 63-52 E	360.9 Feet
			2002-12	N 47-01 E	134.4 Feet	2067	N 73-20 E	479.2 Feet
			2002-14	S 48-19 E	150.6 Feet	2069	N 71-07 E	287.7 Feet
			2002-16	N 68-20 E	135.8 Feet	2071	N 21-26 W	188.7 Feet
			2002-18	N 05-47 W	252.4 Feet	2073	N 43-28 W	317.5 Feet
			2002-20	N 49-56 W	176.2 Feet	2075	N 20-30 W	278.1 Feet
			2002-22	N 30-37 W	387.7 Feet	2077	N 62-09 E	102.0 Feet
			2002-24	N 13-54 W	182.8 Feet	2079	S 40-27 E	306.6 Feet
			2002-26	N 16-14 E	142.9 Feet	2081	S 63-48 E	334.2 Feet
			2002-28	N 56-13 E	195.1 Feet	2083	N 26-44 E	292.9 Feet
			2002-30	N 76-19 E	242.9 Feet	2085	N 18-48 W	234.1 Feet
			2002-32	N 87-08 E	255.8 Feet	2087	S 89-50 E	179.7 Feet
			2002-34	S 80-39 E	248.9 Feet	2089	N 00-04 W	221.5 Feet
			2002-36	S 65-04 E	245.0 Feet	2091	N 00-10 W	385.0 Feet
			2002-38	S 74-09 E	205.9 Feet	2093	N 88-35 E	1290.0 Feet
			2002-40	S 81-29 E	130.3 Feet	1903-59		
			2002-42	S 61-43 E	102.9 Feet	2095	S 30-34 E	201.9 Feet
			2002-44	S 61-43 E	57.4 Feet	2097	S 21-20 E	122.2 Feet
			2002-44A	S 82-48 E	162.3 Feet	2099	S 05-46 W	186.7 Feet
			2002-46	N 76-01 E	195.3 Feet	2001-1	S 18-55 E	123.5 Feet
			2002-48	S 79-37 E	101.9 Feet	2001-3	S 10-24 E	82.4 Feet
			2002-50	S 78-37 E	217.9 Feet	2001-5	S 67-00 E	163.9 Feet
			2002-52	S 72-05 E	216.5 Feet	2001-7	N 60-20 E	298.7 Feet
			2002-54	S 55-23 E	187.6 Feet	2001-9	N 66-47 E	284.7 Feet
			2002-56	S 50-36 E	153.3 Feet	2001-11	N 50-26 E	58.6 Feet
			2002-58	S 43-47 E	149.1 Feet	2001-13	N 24-07 W	103.2 Feet
			2002-60	S 52-37 E	169.7 Feet	2001-15	N 36-59 W	104.3 Feet
			2002-62	S 30-51 E	141.8 Feet	2001-17	N 71-38 W	123.7 Feet
			2002-64	S 21-13 E	314.0 Feet	2001-19	S 87-05 W	95.0 Feet
			2002-66	S 07-35 E	128.2 Feet	2001-21	N 01-17 W	66.0 Feet
			2002-68	S 22-39 W	145.9 Feet	2001-23	S 87-05 W	50.0 Feet
			2002-70	S 55-38 W	136.5 Feet	2001-25	N 27-27 W	200.9 Feet
			2002-72	N 87-53 W	99.8 Feet	2001-27	N 16-21 W	401.5 Feet
			2002-74	S 79-55 W	173.4 Feet	1905-7		
			2002-76	S 35-53 E	194.4 Feet			
			2002-78	S 14-11 E	79.5 Feet	2001-29	S 44-34 E	190.1 Feet
			2002-80	S 42-52 W	188.9 Feet	2001-31	S 44-37 E	90.0 Feet
			2002-82	N 81-57 E	147.6 Feet	2001-33	S 44-37 E	103.0 Feet
			2002-82A	N 88-03 E	422.7 Feet	2001-35	N 37-06 E	90.0 Feet
			2002-84	N 16-02 E	117.7 Feet	2001-37	N 13-20 W	62.6 Feet
			2002-86	N 49-38 E	128.9 Feet	2001-39	N 38-50 W	117.6 Feet
			2002-88	S 73-41 E	137.1 Feet	2001-41	N 63-16 W	198.8 Feet
			2002-90	S 49-19 E	211.5 Feet	1905-21		
			2002-92	S 35-56 E	256.1 Feet	2002	S 18-56 W	347.5 Feet
			2002-94	S 41-25 E	114.6 Feet	2004	S 08-44 W	246.3 Feet
			2002-96	S 65-09 E	229.9 Feet	2006	S 05-09 W	343.0 Feet
			2002-98	S 00-30 E	885.0 Feet	2008	S 11-07 E	194.1 Feet
			2004-2	N 86-02 E	370.0 Feet	2010	S 09-27 E	215.6 Feet
			2004-4	N 00-32 E	235.2 Feet	2012	S 02-30 E	303.1 Feet
			2004-6	N 09-19 E	199.5 Feet	2014	S 10-27 E	283.3 Feet
			2004-8	N 23-55 E	113.0 Feet	2016	S 24-26 E	257.3 Feet
			2004-10	N 57-27 E	95.4 Feet	2018	S 30-42 E	235.1 Feet
			2004-12	N 77-38 E	153.0 Feet	2020	S 36-00 E	268.7 Feet
			2004-14	S 63-41 E	175.5 Feet	2022	S 36-53 E	229.1 Feet
			2004-16	S 56-19 E	97.1 Feet	2024	S 55-00 E	290.9 Feet
			2004-18	S 63-45 E	255.8 Feet	2026	S 16-47 W	112.6 Feet
			2004-20	S 51-21 E	189.4 Feet	2028	N 81-51 E	113.6 Feet
			2004-22	N 33-42 W	192.1 Feet	2030	S 65-05 E	186.1 Feet
			2004-24	N 64-50 E	193.0 Feet	2032	S 42-53 E	190.0 Feet
			2004-26	N 12-35 E	101.2 Feet	2034	S 31-15 E	99.7 Feet
			2004-28	N 79-08 W	216.5 Feet	2036	S 54-48 E	131.6 Feet





Station	Bearing	Distance
2101-95	S 40-56 W	395.5 Feet
2101-97	S 25-28 W	127.5 Feet
2101-99	S 60-13 E	68.1 Feet
2103-1	N 89-25 E	98.0 Feet
2103-3	S 84-09 E	132.0 Feet
2103-5	S 56-53 W	305.6 Feet
2103-7	S 66-34 W	326.2 Feet
2103-9	S 48-56 W	170.5 Feet
2103-11	S 71-40 W	138.6 Feet
2103-13	S 79-53 W	136.0 Feet
2103-15	S 56-44 W	163.4 Feet
2103-17	S 48-10 W	204.3 Feet
2103-19	S 48-23 W	118.4 Feet
2103-21	S 58-59 W	231.9 Feet
2103-23	S 00-16 E	330.0 Feet
2103-25	East	610.0 Feet
2103-27	South	1350.0 Feet
2103-29	S 16-20 E	100.0 Feet
2103-31	S 85-05 E	870.0 Feet
2103-33	N 66-10 E	210.0 Feet
2103-35	N 50-00 E	380.0 Feet
2103-37	N 64-00 E	260.0 Feet
2103-39	N 55-45 E	530.0 Feet
2103-41	N 87-00 E	138.0 Feet
2103-43	S 31-40 E	362.0 Feet
2103-45	South	285.0 Feet
2103-47	West	396.0 Feet
2103-49	South	1320.0 Feet
2103-51	S 89-30 W	3400.0 Feet
2103-53	S 01-00 W	1300.0 Feet
2103-55	S 89-10 W	581.0 Feet
2103-57	South	1180.0 Feet
2103-59	S 79-47 E	93.4 Feet
2103-61	N 52-27 E	220.0 Feet
2103-63	N 30-49 E	170.6 Feet
2103-65	S 86-23 E	160.2 Feet
2103-67	N 35-52 E	185.8 Feet
2103-69	N 12-59 E	205.4 Feet
2103-71	S 56-29 E	231.8 Feet
2103-73	S 11-17 W	230.5 Feet
2103-75	S 52-21 E	103.5 Feet
2103-77	S 84-33 E	314.0 Feet
2103-79	N 75-40 E	125.0 Feet
2103-81	S 00-39 W	300.0 Feet
2103-83	South	860.0 Feet
2103-85	South	120.0 Feet
2103-87	South	310.0 Feet
2103-89	S 72-56 E	195.0 Feet
2103-91	S 72-46 E	444.9 Feet
2103-93	S 83-26 E	251.6 Feet
2103-95	S 22-32 E	219.1 Feet
2103-97	S 22-32 E	117.2 Feet
2103-99	S 70-53 E	308.9 Feet
2105-1	N 89-25 E	1328.0 Feet
2105-3	South	630.0 Feet
2105-5	N 89-25 E	805.0 Feet
2101-15	N 85-12 E	78.0 Feet
2101-17	S 43-33 E	480.2 Feet
2101-17A	S 45-43 E	691.5 Feet
2101-19	N 36-36 E	163.1 Feet
2101-21	N 33-11 E	146.7 Feet
2101-23	N 55-50 E	190.4 Feet
2101-25	N 63-21 E	212.3 Feet
2101-27	N 60-26 E	158.1 Feet
2101-29	N 30-02 E	250.2 Feet
2101-31	N 85-53 E	451.7 Feet
2101-33	N 50-00 E	75.0 Feet
2101-35	East	80.0 Feet
2101-37	S 47-33 W	254.8 Feet
2101-39	S 36-59 W	128.9 Feet
2101-41	S 34-20 W	55.7 Feet
2101-43	S 20-38 W	135.6 Feet
2101-45	S 36-42 W	202.8 Feet
2101-47	S 57-46 W	205.2 Feet
2101-49	S 50-39 W	237.8 Feet
2101-51	S 40-43 W	223.8 Feet
2101-53	S 38-09 W	121.9 Feet
2101-57	S 00-13 W	630.7 Feet
2101-59	S 08-00 E	216.7 Feet
2101-61	S 68-54 E	106.3 Feet
2101-63	N 61-15 E	209.1 Feet
2101-65	N 54-47 E	305.2 Feet
2101-67	S 71-43 E	585.0 Feet
2101-67A	S 71-43 E	660.3 Feet
2101-69	N 21-28 E	166.9 Feet
2101-71	N 05-00 E	255.0 Feet
2101-73	N 02-09 W	213.5 Feet
2101-75	S 61-05 E	185.5 Feet
2101-77	N 55-26 E	747.0 Feet
2101-79	N 59-52 E	240.6 Feet
2101-81	N 73-01 E	510.6 Feet
2101-83	N 40-52 E	509.2 Feet
2101-85	N 55-26 E	926.1 Feet
2101-87	S 25-21 E	155.4 Feet
2101-89	S 30-18 W	156.2 Feet
2101-91	S 33-00 W	252.7 Feet
2101-93	S 25-42 W	214.4 Feet

Station	Bearing	Distance
2101	N 27-58 E	180.7 Feet
2103	N 15-20 E	237.0 Feet
2105	N 17-58 E	302.4 Feet
2107	N 05-01 W	157.4 Feet
2109	N 23-57 W	549.8 Feet
2111	N 81-14 E	175.9 Feet
2113	S 68-50 E	135.2 Feet
2115	N 58-40 E	128.8 Feet
2117	N 29-56 E	186.2 Feet
2119	S 76-20 E	139.1 Feet
2121	N 68-23 E	287.3 Feet
2123	N 63-48 E	189.4 Feet
2125	N 35-09 E	304.2 Feet
2127	N 18-21 E	423.5 Feet
2129	S 27-13 E	248.3 Feet
2131	N 73-32 E	146.0 Feet
2133	N 75-58 E	311.6 Feet
2135	N 66-18 E	309.4 Feet
2137	N 33-35 E	79.7 Feet
2139	N 03-26 E	80.8 Feet
2141	N 21-33 W	215.2 Feet
2143	N 22-36 W	331.3 Feet
2145	S 75-13 W	150.9 Feet
2147	S 59-01 W	398.2 Feet
2149	N 45-46 E	115.2 Feet
2153	N 68-42 E	136.1 Feet
2155	N 34-08 E	288.3 Feet
2157	N 11-41 E	74.5 Feet
2159	N 37-20 W	265.8 Feet
2161	N 54-50 W	305.7 Feet
2163	N 36-11 W	148.8 Feet
2165	N 44-00 W	135.1 Feet
2167	N 70-51 W	151.9 Feet
2169	N 63-51 W	180.9 Feet
2171	N 68-15 W	271.2 Feet
2173	N 04-14 E	144.2 Feet
2175	N 48-16 E	125.9 Feet
2177	S 69-43 E	142.8 Feet
2179	S 72-40 E	304.0 Feet
2181	N 74-43 E	164.9 Feet
2183	S 64-25 E	365.6 Feet
2185	N 66-58 E	193.7 Feet
2187	N 43-32 E	193.0 Feet
2189	N 13-17 E	290.3 Feet
2191	N 07-46 W	170.1 Feet
2193	S 89-30 W	1068.0 Feet
2195	N 01-35 E	2393.0 Feet
2197	N 01-35 E	115.0 Feet
2199	S 89-20 W	690.0 Feet
2101-1	North	140.0 Feet
2101-3	S 89-20 W	40.0 Feet
2101-5	S 89-20 W	1318.0 Feet
2101-7	N 01-35 E	1350.0 Feet
2101-9	N 89-20 E	2053.0 Feet
2101-11	N 01-35 E	890.0 Feet
2101-13	N 01-35 E	485.0 Feet
2101-15	N 85-12 E	78.0 Feet
2101-17	S 43-33 E	480.2 Feet
2101-17A	S 45-43 E	691.5 Feet
2101-19	N 36-36 E	163.1 Feet
2101-21	N 33-11 E	146.7 Feet
2101-23	N 55-50 E	190.4 Feet
2101-25	N 63-21 E	212.3 Feet
2101-27	N 60-26 E	158.1 Feet
2101-29	N 30-02 E	250.2 Feet
2101-31	N 85-53 E	451.7 Feet
2101-33	N 50-00 E	75.0 Feet
2101-35	East	80.0 Feet
2101-37	S 47-33 W	254.8 Feet
2101-39	S 36-59 W	128.9 Feet
2101-41	S 34-20 W	55.7 Feet
2101-43	S 20-38 W	135.6 Feet
2101-45	S 36-42 W	202.8 Feet
2101-47	S 57-46 W	205.2 Feet
2101-49	S 50-39 W	237.8 Feet
2101-51	S 40-43 W	223.8 Feet
2101-53	S 38-09 W	121.9 Feet
2101-57	S 00-13 W	630.7 Feet
2101-59	S 08-00 E	216.7 Feet
2101-61	S 68-54 E	106.3 Feet
2101-63	N 61-15 E	209.1 Feet
2101-65	N 54-47 E	305.2 Feet
2101-67	S 71-43 E	585.0 Feet
2101-67A	S 71-43 E	660.3 Feet
2101-69	N 21-28 E	166.9 Feet
2101-71	N 05-00 E	255.0 Feet
2101-73	N 02-09 W	213.5 Feet
2101-75	S 61-05 E	185.5 Feet
2101-77	N 55-26 E	747.0 Feet
2101-79	N 59-52 E	240.6 Feet
2101-81	N 73-01 E	510.6 Feet
2101-83	N 40-52 E	509.2 Feet
2101-85	N 55-26 E	926.1 Feet
2101-87	S 25-21 E	155.4 Feet
2101-89	S 30-18 W	156.2 Feet
2101-91	S 33-00 W	252.7 Feet
2101-93	S 25-42 W	214.4 Feet


SEGMENT "21"

# MONROE RESERVOIR MONUMENTATION

MICHAEL BAKER JR., INC. JACKSON, MISS.  
SCALE: 1"=500' DATE 1965

Points along reservation boundary adjacent to public owned land are not marked  
State of Indiana is in the process of adding intermediate fence posts along entire reservation boundary  
Stations shown on you are not marked



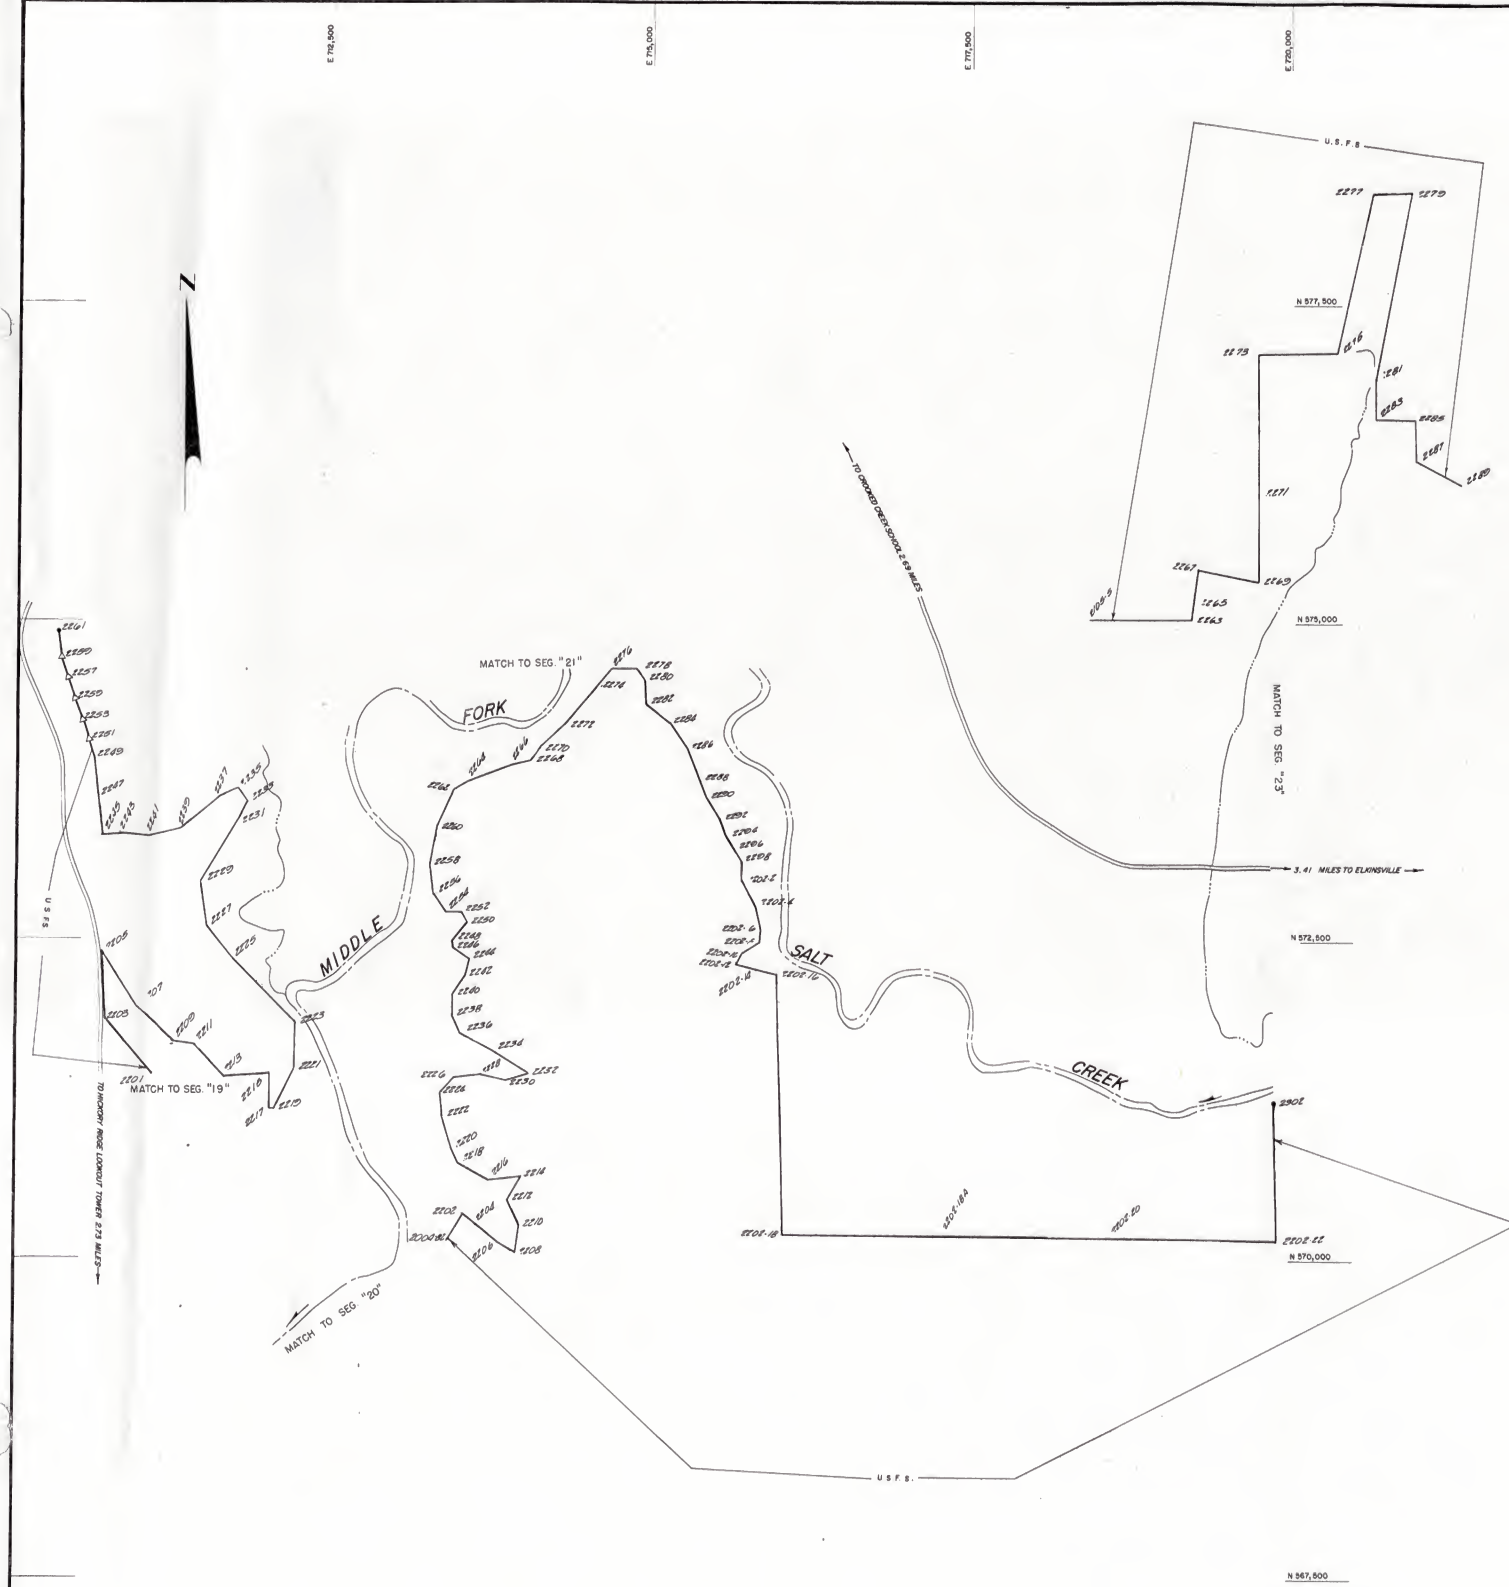

Station	Bearing	Distance	Station	Bearing	Distance
2246	N 13-20 W	67.8 Feet	2201	N 40-27 W	595.7 Feet
2248	N 40-17 E	188.4 Feet	2203	N 02-51 W	524.1 Feet
2250	N 34-49 W	86.9 Feet	2205	S 32-29 E	505.3 Feet
2252	N 88-10 W	121.0 Feet	2207	S 47-30 E	407.8 Feet
2254	N 34-30 W	165.5 Feet	2209	S 82-51 E	157.9 Feet
2256	N 08-35 W	221.0 Feet	2211	S 44-39 E	337.2 Feet
2258	N 10-23 E	317.4 Feet	2213	N 88-30 E	365.6 Feet
2260	N 21-44 E	321.0 Feet	2215	S 01-46 E	288.9 Feet
2262	N 25-58 E	133.1 Feet	2217	N 83-23 E	14.1 Feet
2264	N 71-28 E	380.8 Feet	2219	N 25-44 E	355.8 Feet
2266	N 77-28 E	146.4 Feet	2221	N 01-39 E	358.3 Feet
2268	N 31-04 E	129.0 Feet	2223	N 43-58 W	716.2 Feet
2270	N 46-22 E	267.5 Feet	2225	N 38-12 W	315.9 Feet
2272	N 40-49 E	399.0 Feet	2227	N 08-27 W	351.1 Feet
2274	N 37-48 E	150.8 Feet	2229	N 29-06 E	530.3 Feet
2276	N 89-36 E	219.8 Feet	2231	N 29-23 E	197.9 Feet
2278	S 31-13 E	93.5 Feet	2233	N 36-31 W	120.1 Feet
2280	S 04-41 E	178.2 Feet	2235	S 65-17 W	172.2 Feet
2282	S 49-02 E	239.1 Feet	2237	S 48-56 W	383.0 Feet
2284	S 34-34 E	250.4 Feet	2239	S 77-43 W	268.8 Feet
2286	S 22-01 E	251.7 Feet	2241	N 81-39 W	222.2 Feet
2288	S 22-17 E	156.7 Feet	2243	S 81-48 W	131.5 Feet
2290	S 33-04 E	194.9 Feet	2245	N 09-03 W	307.9 Feet
2292	S 22-53 E	144.8 Feet	2247	N 03-53 W	310.3 Feet
2294	S 28-26 E	115.4 Feet	2249	N 19-18 W	149.9 Feet
2296	S 28-49 E	110.9 Feet	2251	N 19-48 W	167.0 Feet
2298	S 05-04 E	166.9 Feet	2253	N 17-32 W	165.9 Feet
2202-2	S 26-32 E	200.2 Feet	2255	N 17-02 W	169.3 Feet
2202-4	S 17-15 E	198.9 Feet	2257	N 17-16 W	170.0 Feet
2202-6	S 04-58 W	100.8 Feet	2259	N 07-58 W	202.0 Feet
2202-8	S 57-26 W	167.6 Feet	2261	N 07-58 W	92.6 Feet
2202-10	S 26-54 W	94.3 Feet	2263	N 11-44 E	135.0 Feet
2202-12	S 76-09 E	144.5 Feet	2265	N 05-11 E	250.6 Feet
2202-14	S 76-06 E	179.4 Feet	2267	S 79-46 E	473.0 Feet
2202-16	S 01-25 E	2057.0 Feet	2269	NORTH	685.0 Feet
2202-18	N 89-00 E	1276.0 Feet	2271	NORTH	1130.0 Feet
2202-18A	S 89-50 E	1288.0 Feet	2273	EAST	629.0 Feet
2202-20	S 89-50 E	1322.7 Feet	2275	N 12-00 E	1282.0 Feet
2202-22	N 01-09 W	1098.7 Feet	2277	EAST	305.0 Feet
2302			2279	S 12-00 W	1530.0 Feet
			2281	SOUTH	280.0 Feet
			2283	EAST	329.0 Feet
			2285	SOUTH	340.0 Feet
			2287	S 62-40 E	398.0 Feet
			2289	N 12-00 E	266.0 Feet
			2301		
			2202	S 54-21 E	129.3 Feet
			2204	S 47-33 E	231.6 Feet
			2206	S 64-59 E	154.4 Feet
			2208	N 08-11 E	200.5 Feet
			2210	N 23-48 W	215.9 Feet
			2212	N 27-20 E	212.8 Feet
			2214	S 82-41 W	244.7 Feet
			2216	N 61-36 W	285.5 Feet
			2218	N 24-02 W	119.5 Feet
			2220	N 16-56 W	275.2 Feet
			2222	N 04-00 W	191.8 Feet
			2224	N 45-49 E	156.1 Feet
			2226	N 84-15 E	210.1 Feet
			2228	S 77-51 E	196.5 Feet
			2230	N 73-23 E	187.1 Feet
			2232	N 57-37 W	333.8 Feet
			2234	N 62-08 W	289.9 Feet
			2236	N 23-57 W	146.3 Feet
			2238	N 01-59 E	169.3 Feet
			2240	N 34-13 E	182.1 Feet
			2242	N 11-45 E	131.9 Feet
			2244	N 56-09 W	148.7 Feet


SEGMENT "22"

MONROE RESERVOIR MONUMENTATION

MICHAEL BAKER JR., INC. JACKSON, MISS.

SCALE: 1" = 500' DATE 1965



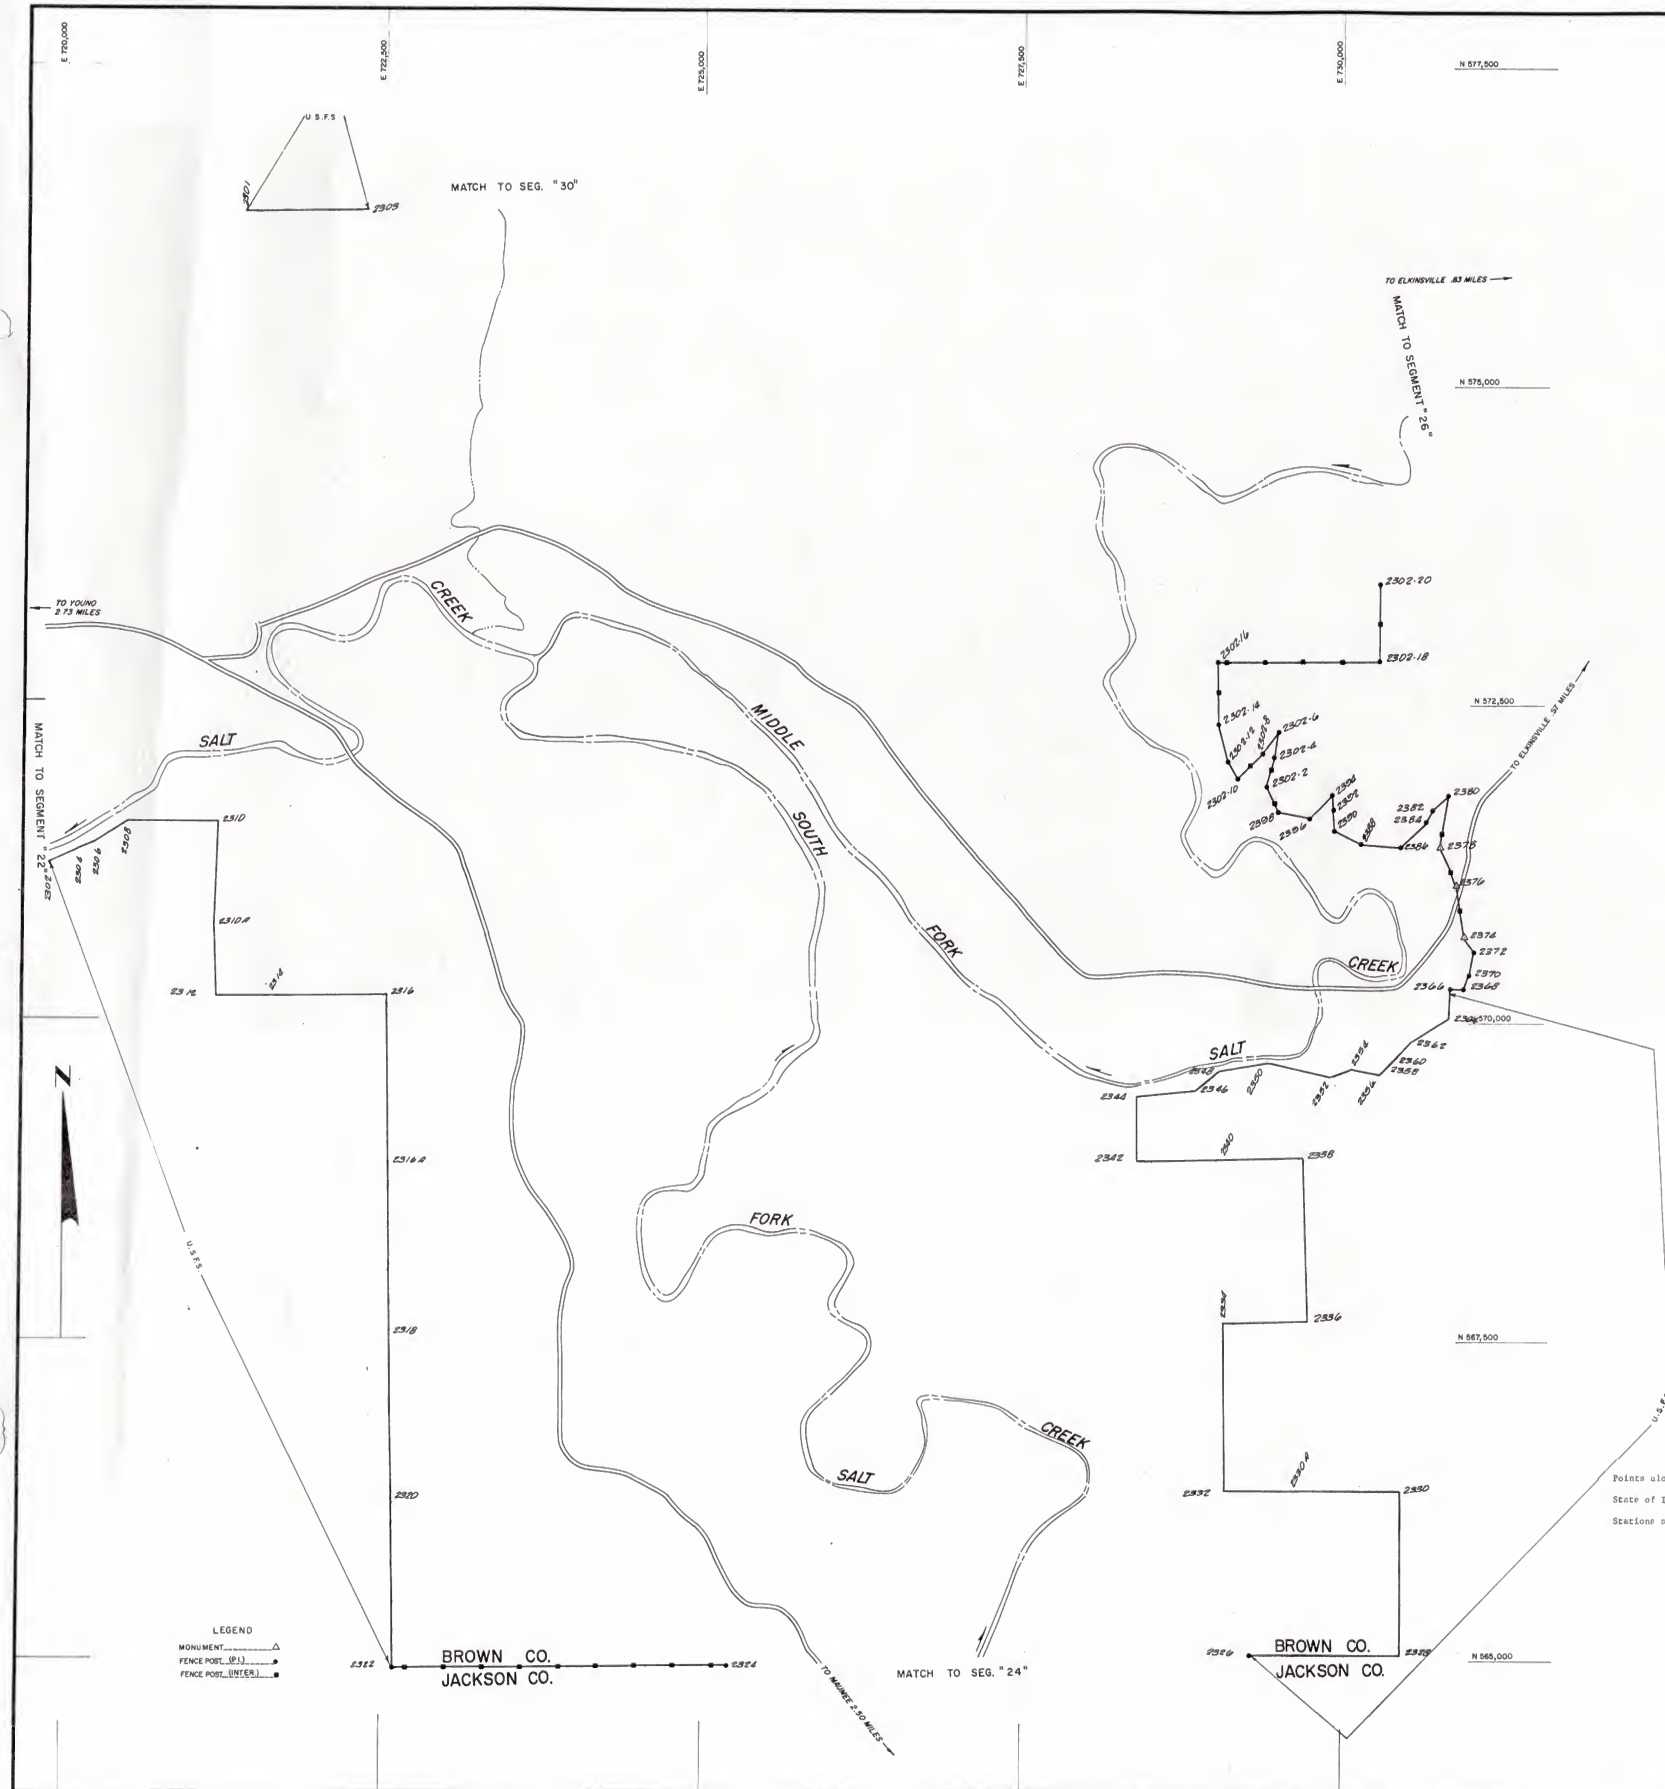

Station	Bearing	Distance
2302	N 65-04 W	251.2 Feet
2304	N 68-01 E	144.0 Feet
2306	N 58-48 E	285.0 Feet
2308	N 88-56 E	701.4 Feet
2310	S 02-05 W	804.0 Feet
2310 A	S 02-43 W	580.5 Feet
2312	S 89-13 E	400.8 Feet
2314	S 89-13 E	932.0 Feet
2316	S 00-50 E	1320.0 Feet
2316A	S 00-50 E	1320.0 Feet
2318	S 00-50 E	1320.0 Feet
2320	S 00-50 E	1320.0 Feet
2322	N 89-15 E	2630.0 Feet
2324	S 00-50 E	2640.0 Feet
2602		
2326	East	1180.0 Feet
2328	N 00-30 W	1275.0 Feet
2330	N 89-40 W	856.0 Feet
2330A	N 89-40 W	520.0 Feet
2332	N 00-35 W	1320.0 Feet
2334	N 89-25 E	660.0 Feet
2336	N 00-35 W	1280.0 Feet
2338	S 89-25 W	660.0 Feet
2340	S 89-25 W	715.0 Feet
2342	North	525.0 Feet
2344	N 85-32 E	452.8 Feet
2346	N 51-23 E	256.0 Feet
2348	N 80-34 E	377.0 Feet
2350	S 77-04 E	508.1 Feet
2352	N 72-25 E	169.3 Feet
2354	N 81-44 E	224.2 Feet
2356	N 42-14 E	70.0 Feet
2358	N 42-14 E	85.7 Feet
2360	N 42-14 E	195.0 Feet
2362	S 58-18 E	355.1 Feet
2364	Northwesterly	230.0 Feet
2366	S 79-15 E	109.8 Feet
2368	N 22-22 E	135.2 Feet
2370	N 11-59 E	186.2 Feet
2372	N 12-42 E	138.1 Feet
2374	N 09-18 W	414.3 Feet
2376	N 22-32 E	321.2 Feet
2378	N 08-30 E	411.7 Feet
2380	S 42-20 W	163.0 Feet
2382	S 27-35 W	116.9 Feet
2384	S 45-10 W	281.8 Feet
2386	N 85-49 W	306.2 Feet
2388	N 62-21 W	256.0 Feet
2390	N 04-20 W	169.0 Feet
2392	N 04-02 W	112.8 Feet
2394	S 44-06 W	254.5 Feet
2396	N 80-02 W	252.3 Feet
2398	N 22-37 W	217.6 Feet
2302-2	N 14-21 E	243.6 Feet
2302-4	N 08-54 E	197.6 Feet
2302-6	S 37-01 W	209.1 Feet
2302-8	S 44-23 W	272.4 Feet
2302-10	N 12-44-07 W	129.2 Feet
2302-12	N 12-44-07 W	297.5 Feet
2302-14	N 01-00 W	668.0 Feet
2302-16	East	1290.0 Feet
2302-18	N 01-00 W	620.0 Feet
2302-20	N 89-50 W	1070.0 Feet
2602		
2301	N 89-40 E	940.0 Feet
2303	North	1320.0 Feet
2601		


Points along reservation boundary adjacent to public owned land are not marked  
State of Indiana is in the process of adding intermediate fence posts along entire reservation boundary  
Stations shown on road row are not marked

SEGMENT "23"

MONROE RESERVOIR  
MONUMENTATION

MICHAEL BAKER JR., INC.	JACKSON, MISS.
SCALE: 1" = 500'	DATE 1965



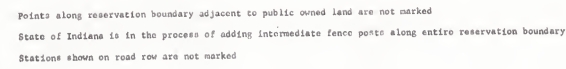

Station	Bearing	Distance
2402	N 89-05 E	1377.0 Feet
2404	S 00-30 E	125.5 Feet
2406	EAST	1350.0 Feet
2408	S 78-24 E	130.9 Feet
2410	S 56-29 E	206.3 Feet
2412	S 18-49 E	145.9 Feet
2414	S 04-39 E	121.5 Feet
2416	S 27-48 W	92.9 Feet
2418	S 53-09 W	148.9 Feet
2420	S 56-28 W	256.6 Feet

2422	S 35-10 W	129.0 Feet
2424	S 11-56 W	481.5 Feet
2426	N 31-56 E	235.2 Feet
2428	N 58-11 E	56.1 Feet
2430	N 58-11 E	767.8 Feet
2432	N 25-02 E	344.5 Feet
2434	N 12-06 E	196.0 Feet
2436	N 10-05 W	154.1 Feet
2438	S 89-65 E	74.0 Feet
2440	N 74-60 E	320.0 Feet
2442	S 14-10 E	156.0 Feet
2444	S 83-10 E	604.0 Feet

2446	S	14-64	E	232.6 Feet
2448	S	39-60	E	133.7 Feet
2450	S	18-01	E	200.8 Feet
2452	S	46-19	E	231.9 Feet
2454	S	08-55	E	269.3 Feet
2456	S	06-37	W	364.5 Feet
2458	S	13-59	W	368.8 Feet
2460	S	85-35	W	116.6 Feet
2462	N	89-31	W	263.0 Feet
2464	S	77-02	W	227.7 Feet
2466	S	16-58	W	106.2 Feet
2468	S	82-08	W	133.6 Feet

2470	S 71-44 E	169.9 Feet
2472	S 40-07 E	140.9 Feet
2474	S 26-54 E	115.6 Feet
2476	S 06-01 W	142.1 Feet
2478	S 15-45 W	226.4 Feet
2480	S 11-38 W	273.8 Feet
2482	S 29-00 W	237.8 Feet
2484	S 19-48 W	274.5 Feet
2486	S 02-25 W	229.1 Feet
2488	S 08-02 W	185.4 Feet
2490	S 15-24 W	247.7 Feet

2492	S	7-37 W	255.0 Feet
2494	S	81-40 W	139.1 Feet
2496	S	67-13 E	265.0 Feet
2498	S	22-47 E	146.1 Feet
2402-2	S	06-58 W	134.1 Feet
2402-4	S	27-47 W	156.7 Feet
2402-6	S	50-05 W	207.0 Feet
2402-8	S	48-48 W	218.4 Feet
2402-10	S	61-01 W	236.6 Feet
2402-12	S	46-03 W	262.6 Feet
2402-14	S	84-11 W	148.1 Feet
2402-16	S	89-26 W	211.2 Feet

2402-18	S 35-34 W	66.2 Feet
2402-20	S 71-29 W	356.7 Feet
2402-22	S 08-20 E	88.6 Feet
2402-24	S 84-16 E	202.7 Feet
2402-26	S 87-21 E	180.9 Feet
2402-28	S 87-58 E	134.6 Feet
2402-30	N 88-36 E	298.6 Feet
2402-32	S 20-24 E	192.5 Feet
2402-34	N 40-01 E	175.8 Feet
2402-36	N 62-04 E	241.7 Feet
2402-38	N 76-55 E	169.6 Feet
2402-40	N 80-26 E	67.7 Feet

2402-42	S 89-08 E	207.2 Feet
2402-44	N 86-52 E	257.8 Feet
2402-46	N 82-32 E	137.7 Feet
2402-48	S 42-07 E	191.1 Feet
2402-50	S 48-25 E	253.8 Feet
2402-52	S 13-60 E	198.9 Feet
2402-54	S 33-11 E	139.3 Feet
2402-56	S 32-04 E	183.9 Feet
2402-58	S 21-31 E	122.6 Feet
2402-60	S 07-15 E	170.5 Feet
2402-62	S 07-20 E	186.4 Feet
2402-64	S 87-10 E	80.0 Feet

2602-66	S 87-10 E	154.1 Feet
2602-68	N 53-22 E	196.7 Feet
2602-70	N 22-68 E	167.3 Feet
2602-72	N 02-09 W	210.9 Feet
2602-74	N 12-02 W	101.1 Feet
2602-76	N 71-10 E	191.4 Feet
2602-78	S 73-52 E	133.2 Feet
2602-80	N 25-28 W	150.5 Feet
2602-82	N 68-16 E	232.6 Feet
2602-84	S 37-44 E	190.4 Feet
2602-86	N 37-44 E	306.4 Feet


2402-90	S 64-36 E	214.7 Feet
2402-92	N 64-39 E	150.9 Feet
2402-94	N 02-59 W	169.5 Feet
2402-96	S 83-59 E	678.1 Feet

SEGMENT "24"

MONROE RESERVOIR  
MONUMENTATION

MICHAEL BAKER JR., INC.	JACKSON, MISS.
SCALE: 1" = 500'	DATE 1965



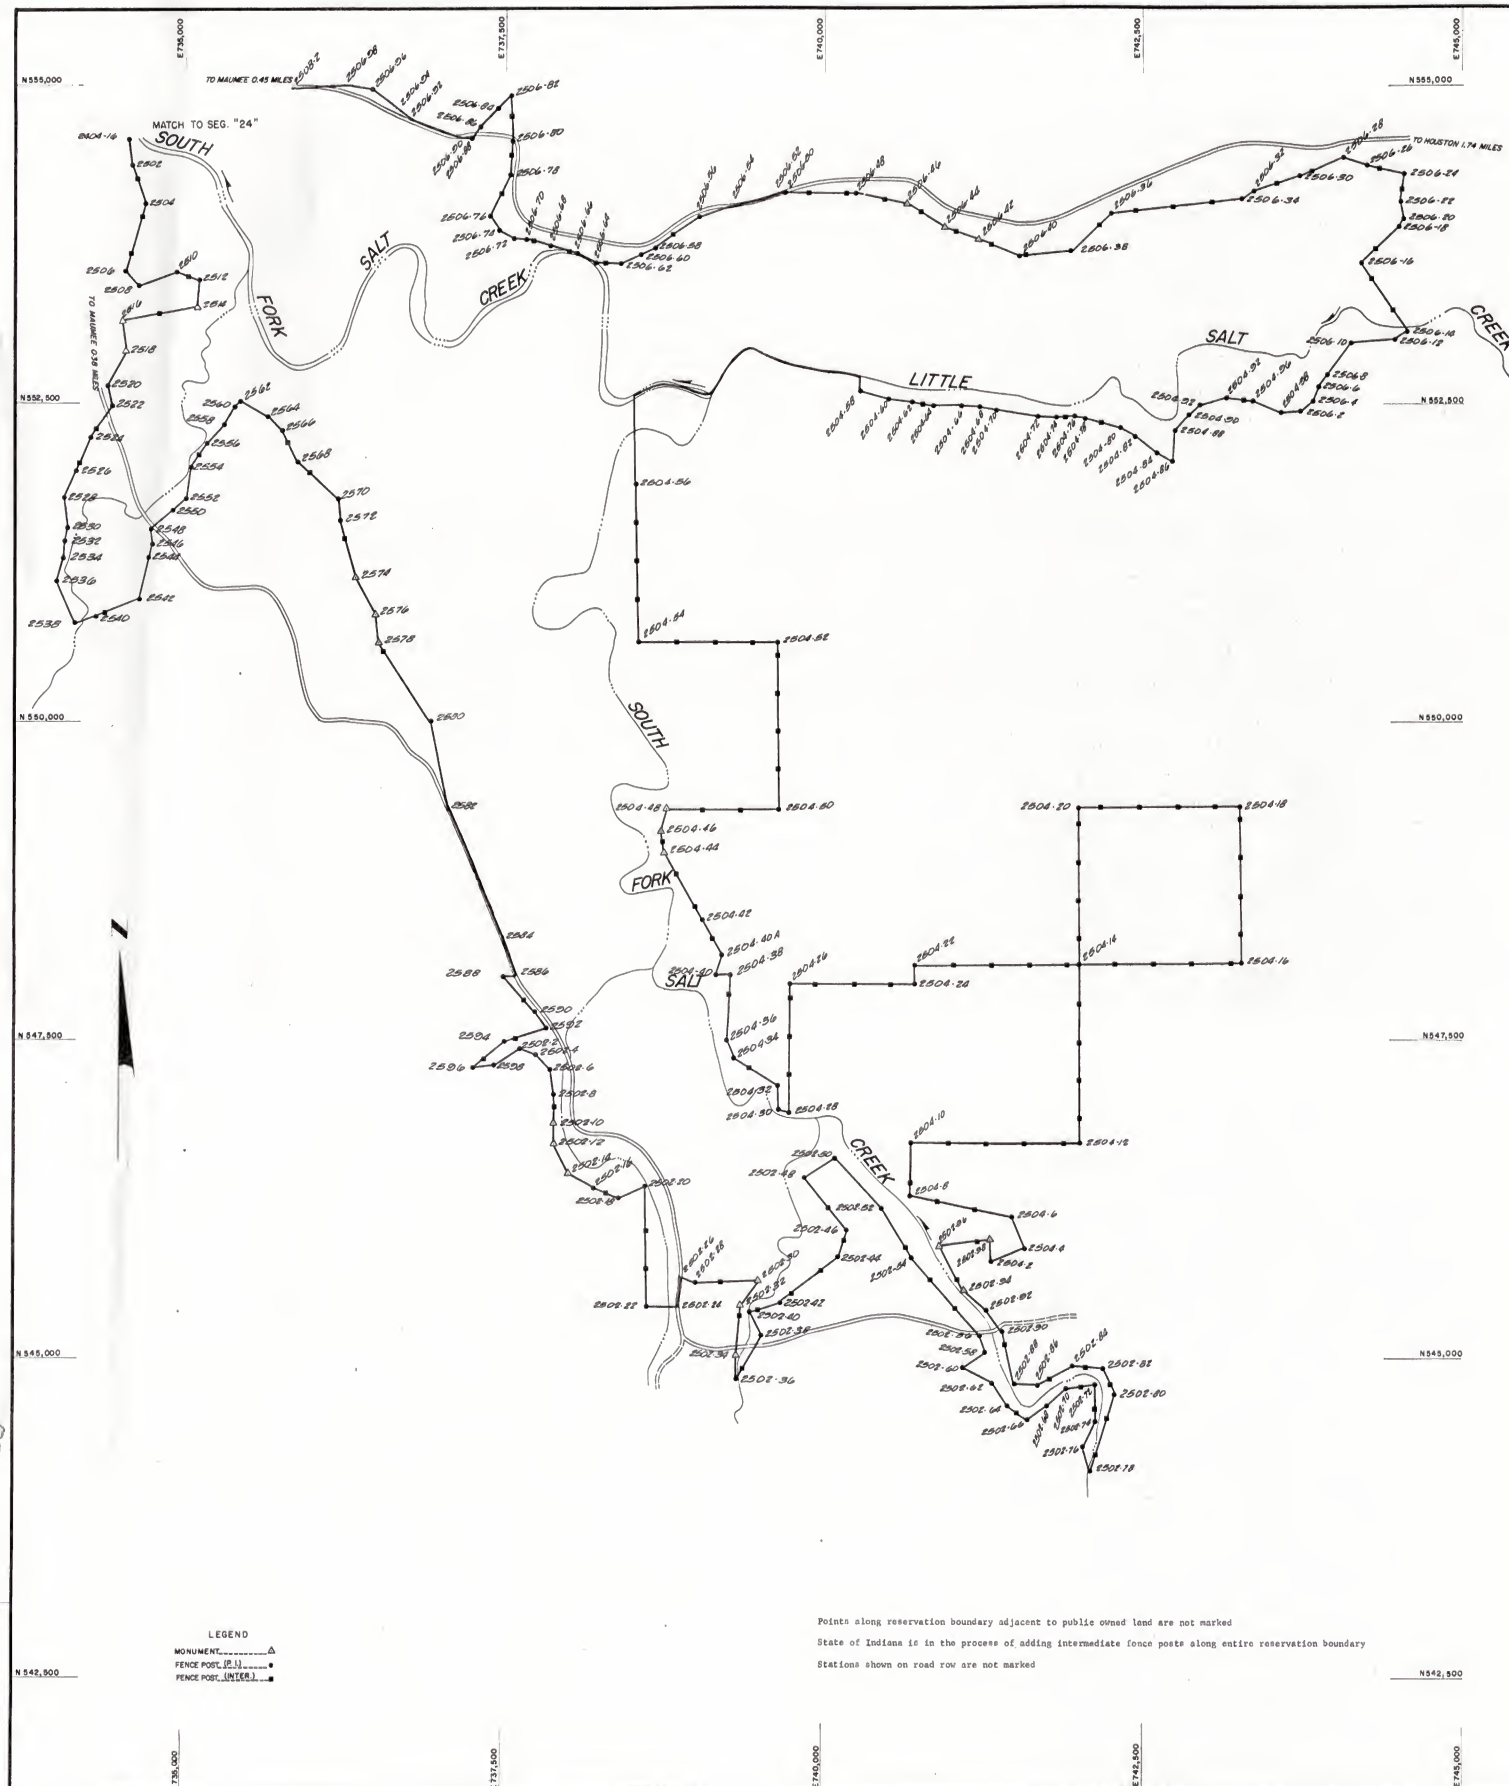

Starion	Bearing to	Distance
2502-96	N 83-10 E	390.5 Feet
2502-98	S 03-58 E	170.4 Feet
2504-2	N 69-16 E	270.3 Feet
2504-4	N 20-06 W	271.2 Feet
2504-6	N 78-55 W	814 Feet
2504-8	N 00-00 E	425.4 Feet
2504-10	S 85-30 E	1329.8 Feet
2504-12	N 00-31 E	1388.7 Feet
2504-14	S 85-30 E	1278.5 Feet
2504-16	N 00-31 E	1245.6 Feet
2504-18	N 88-48 W	1278.5 Feet
2504-20	S 01-00 W	1245.7 Feet
2504-14	N 88-48 W	1309.8 Feet
2504-22	S 01-00 W	140.1 Feet
2504-24	N 88-48 W	9809.2 Feet
2504-26	S 01-00 W	1109.5 Feet
2504-28	N 76-45 W	82.3 Feet
2504-30	N 03-24 W	193.9 Feet
2504-32	N 57-40 W	398.6 Feet
2504-34	N 20-23 W	146.4 Feet
2504-36	N 02-48 E	518.2 Feet
2504-38	N 88-48 W	118.2 Feet
2504-40	N 16-13 E	158.0 Feet
2504-40W	N 29-08 W	318.0 Feet
2504-42	N 20-44 W	418.8 Feet
2504-44	N 08-30 E	166.5 Feet
2504-46	N 16-53 E	179.9 Feet
2504-48	S 85-30 E	878.8 Feet
2504-50	N 00-31 E	1314.9 Feet
2504-52	N 88-48 W	1090.8 Feet
2504-54	N 00-31 E	1240.0 Feet
2504-56		
2504-58	S 74-54 E	237.1 Feet
2504-60	S 81-49 E	190.3 Feet
2504-62	S 82-80 E	160.8 Feet
2504-64	S 89-22 E	223.8 Feet
2504-66	S 85-58 E	144.7 Feet
2504-68	S 77-01 E	136.7 Feet
2504-70	S 82-03 E	323.8 Feet
2504-72	S 89-09 E	150.2 Feet
2504-74	N 89-27 E	139.4 Feet
2504-76	S 79-26 E	90.3 Feet
2504-78	S 74-00 E	290.0 Feet
2504-80	S 79-23 E	121.9 Feet
2504-82	S 52-35 E	217.0 Feet
2504-84	S 60-55 E	136.1 Feet
2504-86	N 06-33 E	243.5 Feet
2504-88	N 38-59 E	161.1 Feet
2504-90	N 48-53 E	120.2 Feet
2504-92	N 74-47 E	212.6 Feet
2504-94	S 81-54 E	205.3 Feet
2504-96	S 69-09 E	242.1 Feet
2504-98	N 87-09 E	142.8 Feet
2506-2	N 53-52 E	130.8 Feet
2506-4	N 21-33 E	120.5 Feet
2506-6	N 35-41 E	116.7 Feet
2506-8	N 36-33 E	318.3 Feet
2506-10	N 56-43 E	341.8 Feet
2506-12	N 46-39 E	101.7 Feet
2506-14	N 33-06 E	645.0 Feet
2506-16	N 46-39 E	419.9 Feet
2506-18	N 30-23 E	66.1 Feet
2506-20	N 12-15 W	141.2 Feet
2506-22	N 09-58 E	224.0 Feet
2506-24	N 77-46 W	304.7 Feet
2506-26	N 71-56 W	206.6 Feet
2506-28	S 66-51 W	371.3 Feet
2506-30	S 71-25 W	376.8 Feet
2506-32	S 59-18 W	104.4 Feet
2506-34	S 83-21 W	1029.3 Feet
2506-36	S 47-05 W	435.2 Feet
2506-38	S 84-07 W	406.0 Feet
2506-40	S 67-30 W	353.4 Feet
2506-42	N 70-29 E	270.9 Feet
2506-44	N 58-19 W	352.4 Feet
2506-46	N 76-58 W	413.4 Feet
2506-48	N 89-28 W	552.3 Feet
2506-50	Southeasterly	70.0 Feet
2506-52	Southeasterly	360.0 Feet
2506-54	S 72-18 W	269.1 Feet
2506-56	S 54-46 W	422.6 Feet
2506-58	S 62-59 W	118.2 Feet
2506-60	S 66-05 W	172.4 Feet
2506-62	N 89-25 W	204.5 Feet
2506-64	N 62-23 W	164.2 Feet
2506-66	N 75-12 W	215.4 Feet
2506-68	N 73-53 W	190.1 Feet
2506-70	N 84-44 W	102.1 Feet
2506-72	N 62-24 W	133.6 Feet
2506-74	N 31-14 W	130.9 Feet
2506-76	N 25-34 E	366.3 Feet
2506-78	N 03-44 E	250.4 Feet
2506-80	N 01-15 W	368.1 Feet
2506-82	S 48-04 W	144.8 Feet
2506-84	S 41-53 W	200.9 Feet
2506-86	S 35-09 W	108.7 Feet
2506-88	N 88-44 W	84.0 Feet
2506-90	N 68-54 W	424.4 Feet
2506-92	S 52-03 W	121.9 Feet
2506-94	N 53-39 W	255.8 Feet
2506-96	N 78-57 W	210.6 Feet
2506-98	S 86-48 W	433.8 Feet

Station	Bearing	Distance
2004-16	S 15-45 E	206.9 Feet
2502	S 19-29 E	322.6 Feet
2504	S 16-58 W	556.9 Feet
2506	S 44-21 E	156.7 Feet
2508	N 72-15 E	318.8 Feet
2510	S 71-40 E	182.3 Feet
2512	S 05-01 W	212.5 Feet
2514	S 79-56 W	600.5 Feet
2516	S 09-13 E	237.4 Feet
2518	S 28-01 W	310.2 Feet
2520	S 12-02 E	165.6 Feet
2522	S 34-19 W	299.9 Feet
2524	S 23-36 W	290.6 Feet
2526	S 22-59 W	224.2 Feet
2528	S 05-03 E	241.0 Feet
2530	S 09-23 W	106.0 Feet
2532	S 07-12 W	134.3 Feet
2534	S 15-34 W	186.7 Feet
2536	S 23-52 E	360.3 Feet
2538	N 71-30 E	172.2 Feet
2540	N 67-44 E	365.9 Feet
2542	N 13-04 E	335.6 Feet
2544	N 14-21 E	99.7 Feet
2546	N 05-24 W	121.1 Feet
2548	N 50-12 E	233.2 Feet
2550	N 46-07 E	134.3 Feet
2552	N 17-41 E	246.2 Feet
2554	N 35-34 E	222.7 Feet
2556	N 41-59 E	205.5 Feet
2558	N 26-56 E	158.7 Feet
2560	S 52-10 E	67.5 Feet
2562	S 61-26 E	243.2 Feet
2564	S 46-49 E	158.1 Feet
2566	S 25-22 E	274.9 Feet
2568	S 47-13 E	432.5 Feet
2570	S 06-06 E	166.0 Feet
2572	S 14-53 E	469.8 Feet
2574	S 27-54 E	321.6 Feet
2576	S 27-54 E	198.6 Feet
2578	S 27-54 E	743.8 Feet
2580	N 11-31 E	693.2 Feet
2582	S 23-09 E	1105.3 Feet
2584	S 23-09 E	323.1 Feet
2586	S 88-35 W	95.2 Feet
2588	S 40-41 E	360.2 Feet
2590	S 33-39 E	159.0 Feet
2592	S 72-29 W	326.8 Feet
2594	S 50-56 W	323.0 Feet
2596	S 82-28 E	168.8 Feet
2598	N 57-59 E	237.2 Feet
2502-2	S 67-29 E	132.8 Feet
2502-4	S 45-14 E	163.9 Feet
2502-6	S 09-27 E	195.7 Feet
2502-8	S 02-01 W	215.8 Feet
2502-10	S 00-01 E	176.4 Feet
2502-12	S 28-17 E	262.4 Feet
2502-14	S 59-31 E	226.1 Feet
2502-16	S 66-50 E	207.5 Feet
2502-18	N 64-47 E	230.1 Feet
2502-20	S 01-00 W	940.0 Feet
2502-22	N 89-29 E	229.8 Feet
2502-24	N 07-45 E	237.2 Feet
2502-26	S 66-29 E	121.2 Feet
2502-28	N 87-09 E	494.6 Feet
2502-30	S 35-51 W	241.8 Feet
2502-32	S 04-48 W	386.2 Feet
2502-34	S 00-57 E	188.3 Feet
2502-36	M 30-22 E	391.0 Feet
2502-38	N 24-12 W	222.0 Feet
2502-40	N 73-46 E	247.3 Feet
2502-42	N 52-20 E	572.0 Feet
2502-44	N 18-18 E	224.0 Feet
2502-46	N 38-58 W	527.6 Feet
2502-48	N 57-08 E	280.0 Feet
2502-50	S 43-23 E	547.7 Feet
2502-52	S 30-58 E	450.7 Feet
2502-54	S 41-28 E	814.0 Feet
2502-56	S 18-15 E	134.8 Feet
2502-58	S 55-26 W	213.2 Feet
2502-60	S 61-15 E	253.1 Feet
2502-62	S 33-18 E	216.3 Feet
2502-64	S 55-41 E	186.4 Feet
2502-66	N 55-19 E	186.4 Feet
2502-68	N 47-47 E	204.7 Feet
2502-70	N 81-42 E	225.1 Feet
2502-72	S 00-37 E	287.4 Feet
2502-74	S 25-02 W	222.2 Feet
2502-76	S 17-03 E	199.2 Feet
2502-78	N 17-19 E	629.2 Feet
2502-80	N 24-20 W	221.3 Feet
2502-82	N 86-35 W	238.3 Feet
2502-84	S 62-34 W	312.5 Feet
2502-86	N 88-50 W	189.8 Feet
2502-88	N 11-59 W	426.4 Feet
2502-90	N 36-05 W	206.6 Feet
2502-92	N 51-00 W	234.4 Feet
2502-94	N 26-45 W	398.5 Feet

SEGMENT "25"

MONROE RESERVOIR  
MONUMENTATION


MICHAEL BAKER JR. INC.

JACKSON, MISS.

SCALE: 1" = 500'

DATE 1965



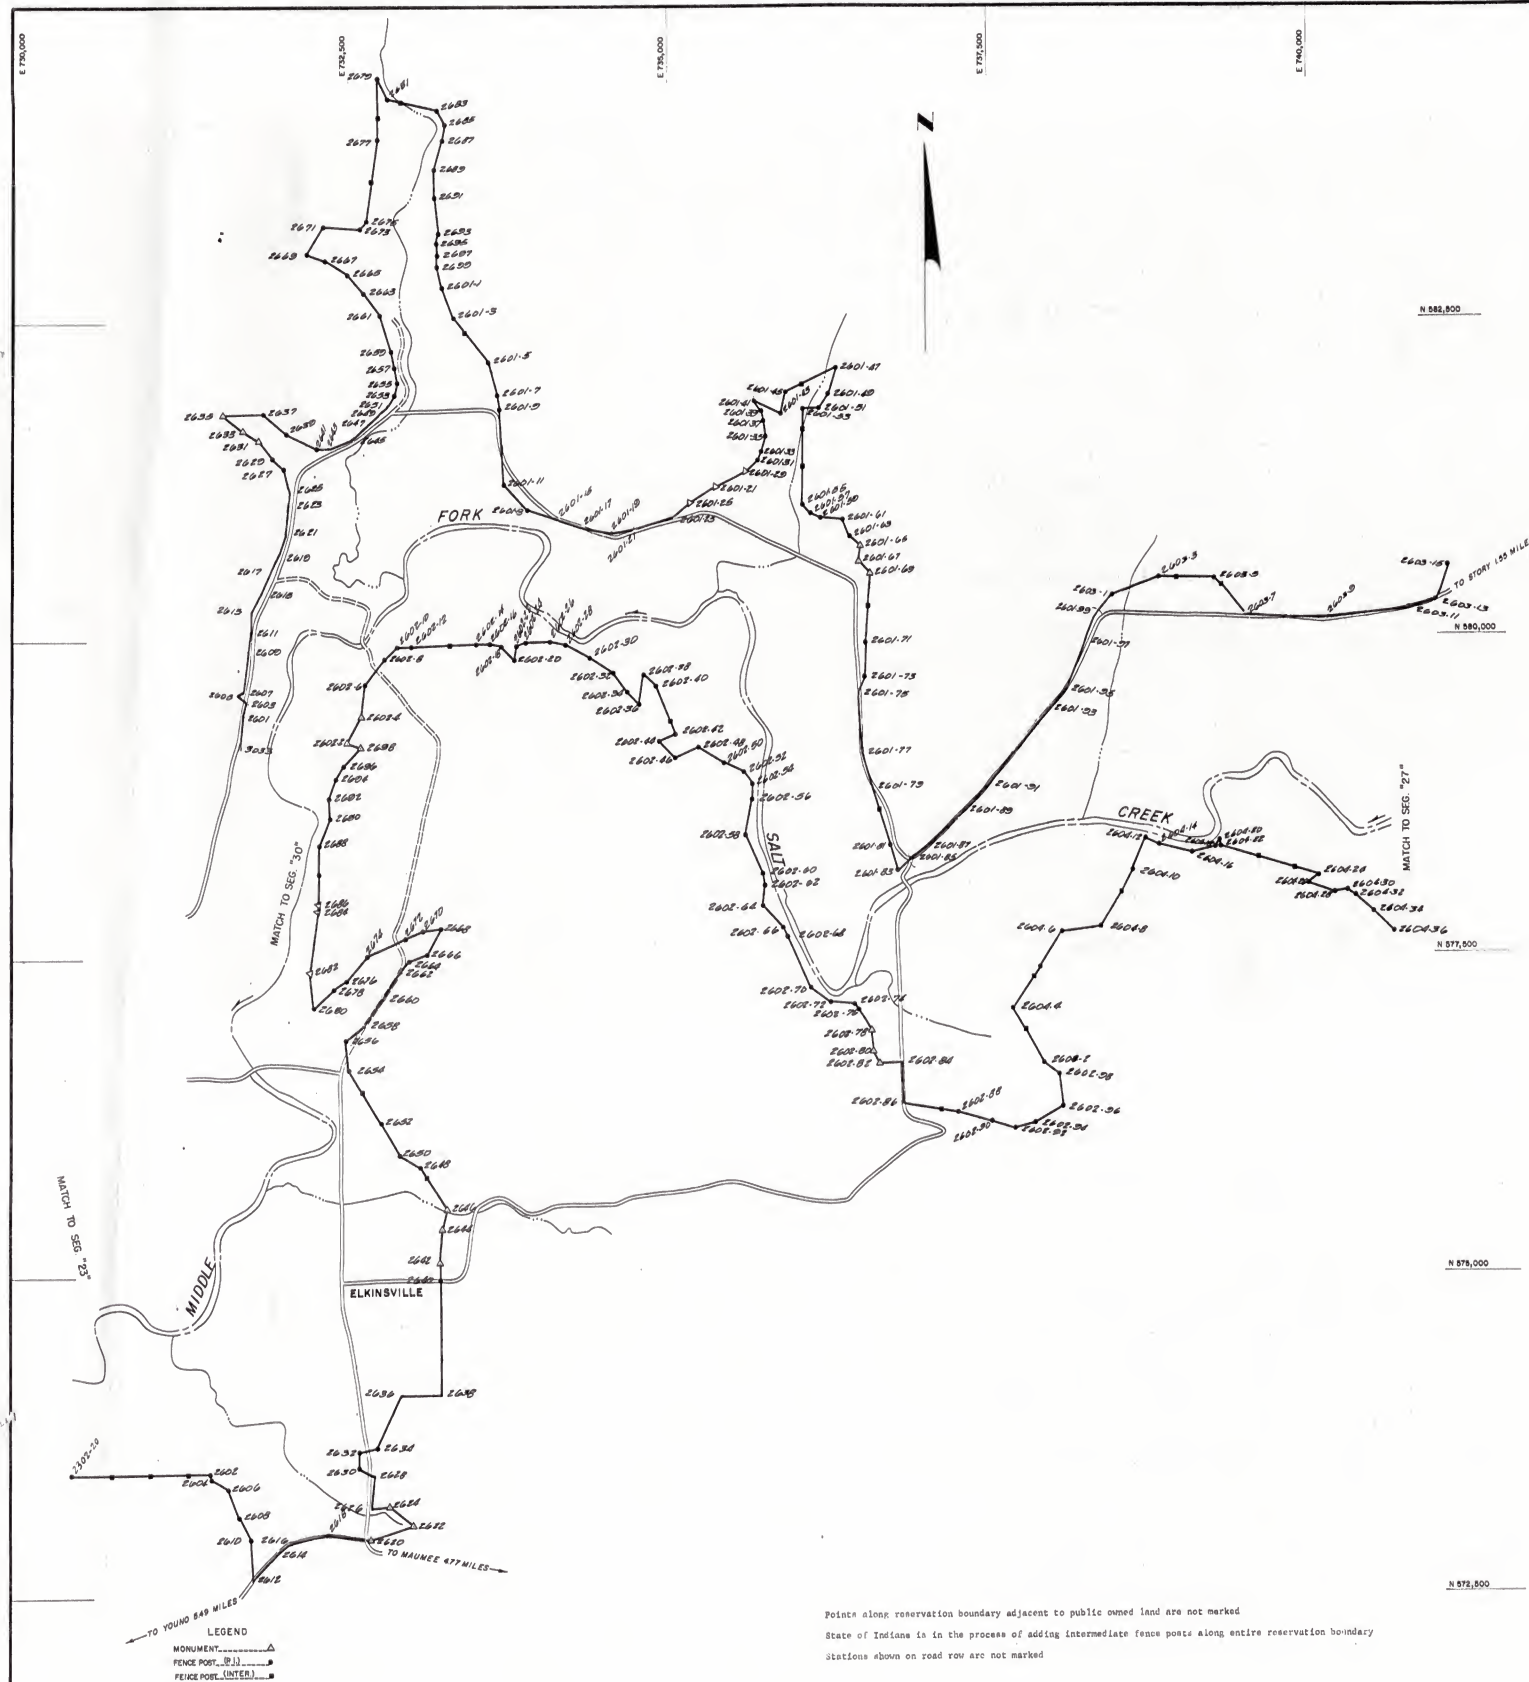

Station	Bearing	Distance
2601-43	N 15-09 E	185.3 Feet
2601-45	N 64-35 E	426.3 Feet
2601-47	S 17-04 W	216.0 Feet
2601-49	S 31-40 W	135.0 Feet
2601-51	S 89-15 W	130.0 Feet
2601-53	S 00-15 E	745.0 Feet
2601-55	S 42-44 E	97.5 Feet
2601-57	S 68-55 E	94.5 Feet
2601-59	S 81-57 E	171.2 Feet
2601-61	S 42-42 E	110.9 Feet
2601-63	S 46-00 E	112.9 Feet
2601-65	S 04-59 W	131.9 Feet
2601-67	S 45-51 E	119.6 Feet
2601-69	S 04-52 W	556.7 Feet
2601-71	S 02-19 W	266.8 Feet
2601-73	S 22-22 W	140.4 Feet
2601-75	S 03-52 E	458.5 Feet
2601-77	S 16-47 E	280.0 Feet
2601-79	S 16-47 E	493.0 Feet
2601-81	S 16-47 E	200.0 Feet
2601-83	N 51-34 E	129.2 Feet
2601-85	N 45-41 E	164.2 Feet
2601-87	N 43-03 E	428.8 Feet
2601-89	N 44-11 E	245.2 Feet
2601-91	N 40-52 E	784.1 Feet
2601-93	N 40-52 E	200.0 Feet
2601-95	N 21-14 E	401.8 Feet
2601-97	N 22-59 E	223.0 Feet
2601-99	N 38-39 E	202.0 Feet
2603-1	N 69-39 E	392.0 Feet
2603-3	S 87-56 E	436.5 Feet
2603-5	S 41-05 E	378.1 Feet
2603-7	S 77-51 E	633.1 Feet
2603-9	N 84-51 E	643.2 Feet
2603-11	N 72-40 E	210.4 Feet
2603-13	N 21-21 E	292.5 Feet
2603-15	N 00-40 W	182.1 Feet

Station	Bearing	Distance
2602-92	N 72-09 E	160.9 Feet
2602-94	N 61-06 E	249.9 Feet
2602-96	N 07-21 W	258.5 Feet
2602-98	N 49-36 W	137.7 Feet
2604-2	N 29-55 W	495.1 Feet
2604-4	N 33-21 E	715.4 Feet
2604-6	N 82-41 E	297.0 Feet
2604-8	N 30-15 E	513.5 Feet
2604-10	N 21-58 E	270.8 Feet
2604-12	S 69-21 E	114.6 Feet
2604-14	S 74-38 E	274.5 Feet
2604-16	N 76-42 E	188.8 Feet
2604-18	N 26-21 E	50.5 Feet
2604-20	S 00-45 E	40.0 Feet
2604-22	S 73-10 E	810.0 Feet
2604-24	S 55-12 W	102.5 Feet
2604-26	S 69-10 E	219.6 Feet
2604-28	N 82-40 E	97.5 Feet
2604-30	S 57-52 E	63.8 Feet
2604-32	S 47-08 E	197.8 Feet
2604-34	S 45-35 E	221.2 Feet
2604-36		

Station	Bearing	Distance
2601	N 15-43 E	106.9 Feet
2603	N 47-50 W	100.0 Feet
2605	N 72-55 E	55.5 Feet
2607	N 08-67 E	119.0 Feet
2609	N 04-05 E	154.1 Feet
2611	N 00-49 E	128.5 Feet
2613	N 26-47 E	174.1 Feet
2615	N 25-23 E	180.0 Feet
2617	N 25-23 E	124.8 Feet
2619	N 19-21 E	204.1 Feet
2621	N 03-44 E	212.1 Feet
2623	N 03-29 E	130.6 Feet
2625	N 13-38 W	167.9 Feet
2627	N 45-42 W	116.9 Feet
2629	N 39-02 W	172.0 Feet
2631	N 37-16 W	148.4 Feet
2633	N 49-33 W	180.1 Feet
2635	N 89-15 E	310.0 Feet
2637	S 40-35 E	236.3 Feet
2639	S 41-44 E	264.3 Feet
2641	S 01-30 E	101.9 Feet
2643	N 68-16 E	186.1 Feet
2645	N 46-15 E	181.2 Feet
2647	N 46-02 E	126.7 Feet
2649	N 51-30 E	89.4 Feet
2651	N 25-26 E	102.7 Feet
2653	N 15-27 E	97.6 Feet
2655	N 12-14 W	112.0 Feet
2657	N 08-46 W	135.8 Feet
2659	N 16-53 W	298.4 Feet
2661	N 36-43 W	217.5 Feet
2663	N 42-28 W	192.5 Feet
2665	N 57-05 W	208.7 Feet
2667	N 69-29 W	146.2 Feet
2669	N 30-22 E	255.0 Feet
2671	S 86-27 E	290.2 Feet
2673	N 39-20 E	77.7 Feet
2675	N 07-26 E	644.5 Feet
2677	N 01-01 E	483.0 Feet
2679	S 24-45 E	185.0 Feet
2681	S 78-08 E	398.0 Feet
2683	S 29-36 E	126.6 Feet
2685	S 08-33 W	135.4 Feet
2687	S 18-15 W	242.4 Feet
2689	S 02-22 W	218.5 Feet
2691	S 05-35 E	287.8 Feet
2693	S 13-24 W	73.6 Feet
2695	S 04-50 E	86.2 Feet
2697	S 01-22 W	93.0 Feet
2699	S 11-48 E	168.1 Feet
2601-1	S 21-10 E	267.0 Feet
2601-3	S 36-49 E	438.2 Feet
2601-5	S 16-01 E	269.1 Feet
2601-7	S 09-23 E	102.8 Feet
2601-9	S 02-48 E	611.2 Feet
2601-11	S 44-28 E	267.7 Feet
2601-13	S 70-02 E	256.0 Feet
2601-15	S 70-02 E	194.2 Feet
2601-17	S 79-54 E	237.5 Feet
2601-19	N 80-13 E	185.2 Feet
2601-21	N 73-02 E	328.1 Feet
2601-23	N 45-35 E	157.0 Feet
2601-25	N 57-37 E	258.9 Feet
2601-27	N 62-54 E	246.1 Feet
2601-29	N 48-09 E	130.8 Feet
2601-31	N 22-58 E	73.3 Feet
2601-33	N 13-28 E	128.4 Feet
2601-35	N 04-19 W	122.5 Feet
2601-37	N 17-10 W	89.9 Feet
2601-39	N 30-29 W	79.6 Feet
2601-41	S 62-51 E	222.3 Feet

Station	Bearing	Distance
2602	S 15-32 E	43.1 Feet
2604	S 56-59 E	150.7 Feet
2606	S 18-42 E	233.4 Feet
2608	S 26-56 E	196.0 Feet
2610	S 04-56 E	312.1 Feet
2612	N 45-51 E	271.6 Feet
2614	N 45-51 E	155.0 Feet
2616	N 77-01 E	302.4 Feet
2618	S 80-28 E	327.1 Feet
2620	N 70-54 E	353.4 Feet
2622	N 50-20 W	232.1 Feet
2624	S 83-57 W	150.0 Feet
2626	N 04-06 E	258.8 Feet
2628	N 63-11 W	131.7 Feet
2630	N 00-21 E	124.9 Feet
2632	N 79-03 E	139.0 Feet
2634	N 26-00 E	454.9 Feet
2636	N 89-43 E	303.5 Feet
2638	N 00-08 E	907.4 Feet
2640	N 03-12 W	131.6 Feet
2642	N 06-14 E	261.9 Feet
2644	N 10-36 E	157.1 Feet
2646	N 32-01 W	391.7 Feet
2648	N 60-52 W	184.3 Feet
2650	N 29-44 W	282.9 Feet
2652	N 30-25 W	501.9 Feet
2654	N 04-35 W	232.6 Feet
2656	N 53-58 E	197.7 Feet
2658	N 33-34 E	251.9 Feet
2660	N 31-37 E	245.6 Feet
2662	N 42-29 E	101.4 Feet
2664	N 71-68 E	150.9 Feet
2666	N 24-00 E	237.0 Feet
2668	S 73-56 W	134.7 Feet
2670	S 68-40 W	145.8 Feet
2672	S 65-33 W	340.4 Feet
2674	S 40-25 W	252.5 Feet
2676	S 34-18 W	103.1 Feet
2678	S 46-10 W	215.7 Feet
2680	N 07-01 W	275.8 Feet
2682	N 07-28 E	493.3 Feet
2684	N 07-28 E	33.0 Feet
2686	N 01-21 E	483.8 Feet
2688	N 22-29 E	227.1 Feet
2690	N 06-17 W	161.3 Feet
2692	N 19-09 E	164.6 Feet
2694	N 28-20 E	115.9 Feet
2696	N 44-15 E	186.0 Feet
2698	N 69-34 W	112.8 Feet
2602-2	N 30-16 E	241.4 Feet
2602-4	N 05-40 E	253.9 Feet
2602-6	N 37-51 E	245.3 Feet
2602-8	N 46-14 E	151.3 Feet
2602-10	N 88-42 E	111.3 Feet
2602-12	N 88-42 E	513.2 Feet
2602-14	N 87-00 E	101.0 Feet
2602-16	S 78-03 E	92.3 Feet
2602-18	S 41-33 E	154.0 Feet
2602-20	N 11-16 E	111.4 Feet
2602-22	N 67-51 E	67.0 Feet
2602-24	N 86-30 E	195.2 Feet
2602-26	S 78-40 E	123.7 Feet
2602-28	S 60-23 E	212.8 Feet
2602-30	S 55-19 E	227.5 Feet
2602-32	S 36-26 E	178.4 Feet
2602-34	S 45-25 E	132.3 Feet
2602-36	N 09-36 E	236.0 Feet
2602-38	S 44-19 E	135.9 Feet
2602-40	S 21-09 E	402.2 Feet
2602-42	S 65-02 W	133.7 Feet
2602-44	S 41-35 E	173.0 Feet
2602-46	N 65-23 E	197.5 Feet
2602-48	S 60-44 E	235.6 Feet
2602-50	S 62-35 E	175.5 Feet
2602-52	S 37-27 E	123.6 Feet
2602-54	S 03-54 W	119.9 Feet
2602-56	S 11-12 W	287.1 Feet
2602-58	S 24-58 E	334.4 Feet
2602-60	S 01-58 E	91.7 Feet
2602-62	S 03-57 W	162.4 Feet
2602-64	S 41-07 E	240.3 Feet
2602-66	S 34-58 E	73.0 Feet
2602-68	N 23-00 W	442.0 Feet
2602-70	N 58-17 W	196.2 Feet
2602-72	N 82-23 W	185.7 Feet
2602-74	S 27-13 E	50.8 Feet
2602-76	S 32-41 E	199.5 Feet
2602-78	S 05-54 E	160.6 Feet
2602-80	S 27-50 E	104.0 Feet
2602-82	N 89-00 E	160.0 Feet
2602-84	S 00-15 E	310.0 Feet
2602-86	S 81-59 E	457.6 Feet
2602-88	S 73-37 E	270.0 Feet
2602-90	S 72-35 E	195.4 Feet

Points along reservation boundary adjacent to public owned land are not marked  
State of Indiana is in the process of adding intermediate fence posts along entire reservation boundary  
Stations shown on road row are not marked

SEGMENT "26"

MONROE RESERVOIR  
MONUMENTATION

MICHAEL BAKER JR., INC. JACKSON, MISS.

SCALE: 1"=500' DATE 1985





Station	Bearing	Distance
2701	N 71-43 E	472.2 Feet
2703	N 39-26 E	524.2 Feet
2705	N 30-44 E	481.8 Feet
2707	N 37-42 E	510.0 Feet
2709	N 24-35 E	181.5 Feet
2711	N 10-17 E	254.6 Feet
2713	N 89-57 E	616.4 Feet
2715	S 02-30 E	430.0 Feet
2717	S 02-30 E	300.0 Feet
2719	S 01-15 E	1038.1 Feet
2721	S 32-21 W	189.5 Feet
2723	S 16-34 E	148.5 Feet
2725	S 18-19 E	188.4 Feet
2727	S 63-02 E	142.5 Feet
2729	S 11-49 E	226.8 Feet
2731	S 40-18 E	162.8 Feet
2733	N 62-17 E	420.0 Feet
2735	S 08-39 E	185.4 Feet
2737	S 80-57 E	280.3 Feet
2739	S 15-19 E	643.7 Feet
2741	S 82-35 E	154.3 Feet
2743	N 31-32 E	134.3 Feet
2745	N 01-47 E	173.5 Feet
2747	N 19-53 E	168.4 Feet
2749	N 42-10 E	478.7 Feet
2751	N 22-42 E	320.0 Feet
2753	N 18-09 E	325.3 Feet
2755	N 32-33 E	690.2 Feet
2757	N 13-22 E	392.0 Feet
2759	N 88-51 E	500.2 Feet
2761	N 14-14 E	364.4 Feet
2763	N 14-12 E	329.0 Feet
2765	N 61-35 E	344.5 Feet
2767	S 82-44 E	435.7 Feet
2769	N 85-54 E	406.7 Feet
2771	N 88-24 E	223.6 Feet
2773	S 37-32 E	138.4 Feet
2775	S 62-37 W	285.3 Feet
2777	S 56-27 W	294.6 Feet
2779	WEST	210.0 Feet
2781	S 00-18 E	225.1 Feet
2783	N 69-38 E	877.1 Feet
2785	N 81-48 E	504.2 Feet
2787	S 39-57 W	711.1 Feet
2789	S 55-10 W	431.4 Feet
2791	S 00-09 E	522.5 Feet
2793	S 89-45 W	55.0 Feet
2795	SOUTH	500.0 Feet
2797	S 73-55 E	234.4 Feet
2799	S 57-52 E	306.6 Feet
2701-1	N 70-51 E	998.0 Feet
2701-3	S 82-37 E	321.1 Feet
2701-5	S 88-43 E	239.5 Feet
2701-7	S 82-58 E	312.0 Feet
2701-9	N 59-45 E	214.8 Feet
2701-11	N 05-37 W	419.2 Feet
2701-13	N 62-42 W	233.2 Feet
2701-15	S 77-36 W	289.6 Feet
2701-17	N 89-19 W	526.2 Feet
2701-19	N 04-51 W	78.8 Feet
2754		
2702	S 50-24 E	441.5 Feet
2704	N 70-08 E	484.4 Feet
2706	S 86-40 E	319.4 Feet
2708	N 68-56 E	178.4 Feet
2710	N 58-06 E	471.0 Feet
2712	N 38-58 E	228.0 Feet
2714	N 46-18 E	453.9 Feet
2716	N 44-37 E	334.8 Feet
2718	N 28-38 E	429.4 Feet
2720	N 45-36 E	990.0 Feet
2722	N 14-27 E	600.7 Feet
2724	N 36-48 E	168.0 Feet
2726	S 76-24 E	244.2 Feet
2728	N 82-09 E	129.2 Feet
2730	S 43-56 E	385.4 Feet
2732	N 77-07 E	597.6 Feet
2734	N 56-03 E	328.3 Feet
2736	S 52-32 E	495.0 Feet
2738	N 05-51 W	263.0 Feet
2740	S 88-11 E	299.4 Feet
2742	S 88-17 E	364.2 Feet
2744	N 62-22 E	218.2 Feet
2746	N 15-55 E	131.3 Feet
2748	N 08-20 W	484.8 Feet
2750	N 67-00 W	241.0 Feet
2752	S 86-22 W	871.0 Feet
2754		

LEGEND  
 MONUMENT .....  
 FENCE POST (R.I.) .....  
 FENCE POST (INTER) .....

Points along reservation boundary adjacent to public owned land are not marked  
 State of Indiana is in the process of adding intermediate fence posts along entire reservation boundary  
 Stations shown on road row are not marked

SEGMENT "27"

MONROE RESERVOIR  
MONUMENTATION


MICHAEL BAKER JR, INC.

JACKSON, MISS.


SCALE: 1"=500'

DATE 1965



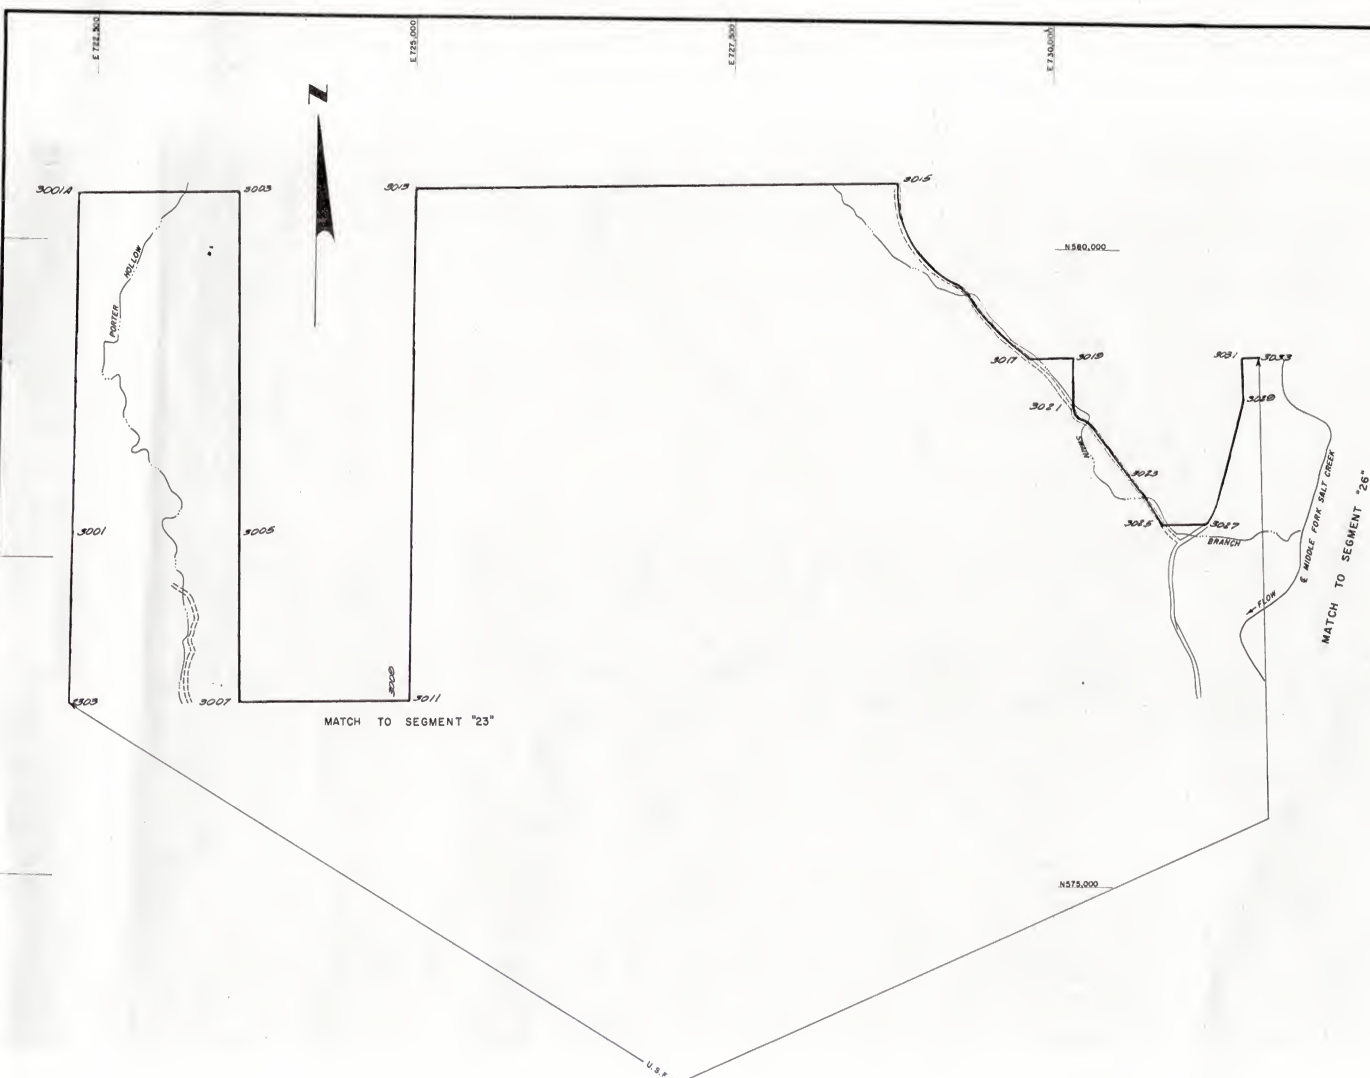

Station	Bearing	Distance	Station	Bearing	Distance
3001	NORTH	2650.0 Feet	2801	N 69-12 W	148.7 Feet
3001A	EAST	1410.0 Feet	2803	N 53-21 W	177.3 Feet
3003	SOUTH	2650.0 Feet	2805	S 75-29 W	190.0 Feet
3005	SOUTH	1320.0 Feet	2807	S 68-35 W	136.9 Feet
3007	N 89-40 E	1210.0 Feet	2809	N 18-42 E	202.4 Feet
3009	N 89-40 E	130.0 Feet	2811	N 66-35 W	211.8 Feet
3011	NORTH	4050.0 Feet	2813	N 31-11 W	289.8 Feet
3013	EAST	3800.0 Feet	2815	N 08-06 W	155.4 Feet
3015	SOUTHEASTERLY	1700.0 Feet	2817	N 54-40 W	223.9 Feet
3017	EAST	385.0 Feet	2819	N 07-03 E	100.0 Feet
3019	SOUTH	400.0 Feet	2821	N 49-20 E	247.5 Feet
3021	SOUTHEASTERLY	610.0 Feet	2823	S 28-19 E	165.9 Feet
3023	S 35-58 E	470.3 Feet	2825	S 43-17 E	369.0 Feet
3025	N 88-06 E	382.8 Feet	2827	S 26-39 W	173.8 Feet
3027	N 14-58 E	999.9 Feet	2829	S 89-03 E	825.9 Feet
3029	N 05-58 W	335.1 Feet	2831	S 06-12 E	169.6 Feet
3031	N 88-04 E	126.0 Feet	1301-41		
3033	N 07-30 E	250.0 Feet			
2601					

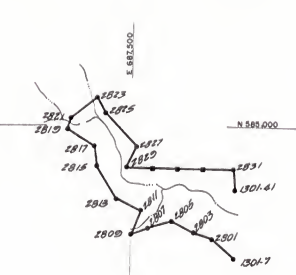

LEGEND  
 MONUMENT.....Δ  
 FENCE POST (R.J.).....●  
 FENCE POST (INTER.).....■

Points along reservation boundary adjacent to public owned land are not marked  
 State of Indiana is in the process of adding intermediate fence posts along entire reservation boundary  
 Stations shown on road row are not marked

SEGMENTS "28" & "30"

MONROE RESERVOIR  
MONUMENTATION

MICHAEL BAKER JR., INC. JACKSON, MISS.

SCALE: 1"=500' DATE 1965



## TRACT REGISTER OF ACQUISITION AFTER 1 JAN. 1943

TRACT NO.	LAND OWNER	FEE	ACREAGE	OTHER TRANS	REMARKS
3100-E	NATHAN L. SILVERSTEIN ET AL		4.40		PERR EASEMENT FOR ROAD R/W
F	DEPARTMENT OF AGRICULTURE (U.S. FOREST SERVICE)			12.71	USE PERMIT FOR ROAD R/W
3103-E	KENNETH W. WEBB		3.13		PERR EASEMENT FOR ROAD R/W
3104-E	DEPARTMENT OF NATURAL RESOURCES & ITS DIRECTOR, STATE OF INDIANA		22.17		PERR EASEMENT FOR ROAD R/W
3105-E	EDMUND B. NUTT ET AL		1.53		PERR EASEMENT FOR ROAD R/W
3106-E	DEPARTMENT OF NATURAL RESOURCES & ITS DIRECTOR, STATE OF INDIANA		5.70		PERR EASEMENT FOR ROAD R/W

FINAL

## PROJECT MAP

DEPT. OF THE ARMY

USING SERVICE CORPS OF ENGINEERS

## LOCATION OF PROJECT

STATE INDIANA

COUNTY BROWN

DIVISION OHIO RIVER

DISTRICT LOUISVILLE

ARMY AREA 5TH

1.4 MILES N OF BEDFORD

11 MILES S OF BLOOMINGTON

## TRANSPORTATION FACILITIES

RAILROADS MONON

STATE ROADS 37, 46

FEDERAL ROADS

AIR LINES

## ACQUISITION

TOTAL ACRES ACQUIRED

FEE

PUBLIC DOMAIN WITHDRAWAL

USE PERMIT

USE PERMIT (OTHER THAN P. D.)

TRANSFER SEE SEGMENT "2"

LEASE

LESSER INTERESTS

## DISPOSAL

TOTAL ACRES DISPOSED OF

SOLD

PUBLIC DOMAIN WITHDRAWAL

USE PERMIT

USE PERMIT (OTHER THAN P. D.)

TRANSFERRED SEE SEGMENT "1"

LEASES TERMINATED

LESSER INTERESTS TERM.

REASSIGNED

OTHER

## LEGEND

EXCEPT FOR THE SPECIAL SYMBOLS SHOWN BELOW, ALL SYMBOLS ARE STANDARD IN ARMY MAP SERVICE TECHNICAL MANUAL NO. 23.

RESERVATION LINE

RESERVATION LINE (Actual Survey)

TRACT BOUNDARY LINE

TRACT NUMBER

CONTOUR LINE

DISPOSAL

EXTENDED OWNERSHIP LINE

## SEGMENT "31"

DEPARTMENT OF THE ARMY  
OFFICE OF THE LOUISVILLE DISTRICT ENGINEER  
OHIO RIVER DIVISION

REAL ESTATE

## MONROE RESERVOIR

APPROVED BY: *[Signature]*

CHIEF, GENERAL INVESTIGATIVE CORP. OF ENGINEERS, DISTRICT ENGINEER

OFFICE, CHIEF OF ENGINEERS, WASHINGTON 25, D. C.

AUDITED

INSTALLATION OR PROJECT NO. LOUV-2-0016

DATE: 21 12

BY: *[Signature]*

REVISIONS

DATE

BY

## CONTOUR LEGEND

ELEV. 338 LOW FLOW REGULATION POOL  
ELEV. 551 5 YEAR FLOOD FREQUENCY  
ELEV. 580 UPPER GUIDE FOR ACQUISITION

## VICINITY MAP

NOTE: The boundary of this installation was compiled from recent deed descriptions, record plat, U.S.S. Quad, aerial photos, and actual surveys, by government personnel.

BROWN CO.

JOHNSON - TWP.

RIE-R2E  
TWP 8NTHIS MAP IS DRAWN ON  
INDIANA STATE COORDINATE  
SYSTEM WEST ZONE

NO.	DATE	REVISIONS
1	23 MAR 71	FINAL AUDIT
2	29 AUG 88	REV. ARMY COM (60, NO. 4 DATED 2-18-88)
3		
4		
STATE INDEX



SEGMENT INDEX

36.93 ACRES, ROAD EASEMENTS (R) (THIS SEGMENT)  
CONV. TO BROWN COUNTY, INDIANA, BY  
QUITCLAIM DEED DTD 26 JUNE 1968.